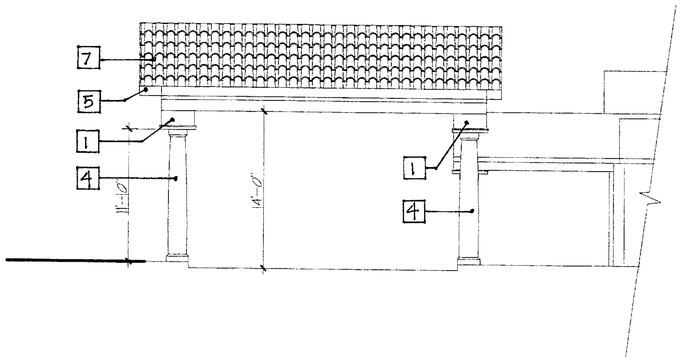

2 PORTE COCHERE SIDE ELEVATION
SCALE: 3/16" = 1'-0"

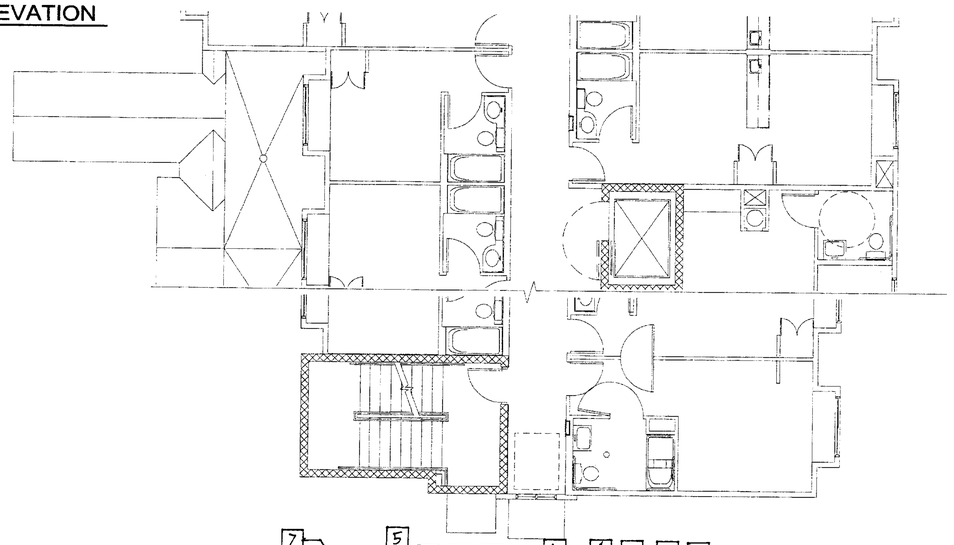

MATERIAL LEGEND

	DESCRIPTION
1	STUCCO - PAINTED 'MUSLIN' (SHERWIN WILLIAMS #6133)
	STUCCO - PAINTED 'EUCALYPTUS LEAF' BENJAMIN MOORE #2144-20
	STUCCO - PAINTED 'UNIVERSAL KHAKI' (SHERWIN WILLIAMS #6150)
	STUCCO - PAINTED 'CLARY SAGE' (SHERWIN WILLIAMS #6178)
	STUCCO - PAINTED 'COPPER MOUNTAIN' (SHERWIN WILLIAMS #6358)
6	STUCCO - PAINTED 'NEW COL. YELLOW' (SHERWIN WILLIAMS #2853)
2	STUCCO - PAINTED 'COMPATIBLE CREAM' (SHERWIN WILLIAMS #6387)
3	STUCCO - PAINTED 'FAVORITE TAN' (SHERWIN WILLIAMS #6157)
4	STUCCO - PAINTED 'SUPERIOR BRONZE' (SHERWIN WILLIAMS #6152)
	EIFS - PAINTED 'SLEEPY BLUE' (SHERWIN WILLIAMS #6228)
	EIFS - PAINTED 'MUSLIN' (SHERWIN WILLIAMS #6133)
	EIFS - PAINTED 'UNIVERSAL KHAKI' (SHERWIN WILLIAMS #6150)
5	EIFS - PAINTED 'PURE WHITE' (SHERWIN WILLIAMS #7005)
	EIFS - PAINTED 'SUPERIOR BRONZE' (SHERWIN WILLIAMS #6152)
	CANVAS CANOPY BY SUNBRELLA PATTERNS 8617-0000 ROYAL BLUE
	CANVAS CANOPY BY SUNBRELLA PATTERNS 8703-0000 CRIMSON RED/ NATURAL 6 BAR
7	CAST CONCRETE TILE BY MONIER LIFE TILE 'CASA GRANDE BLEND' 1ESCS6144F

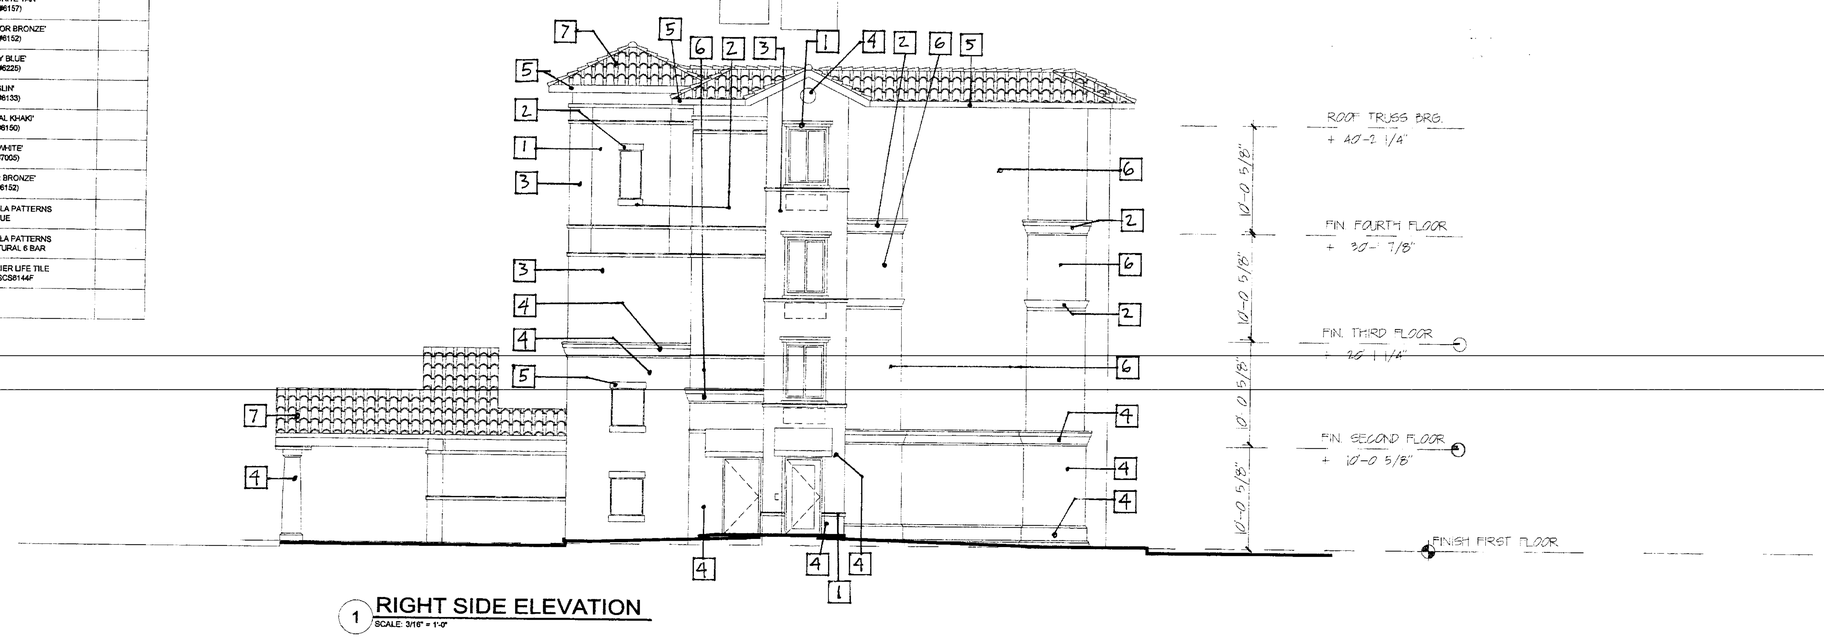

1 RIGHT SIDE ELEVATION
SCALE: 3/16" = 1'-0"

SCOTT ARCHITECTURE INTERIORS GRAPHICS PLANNING

423 South Keller Road
Suite 200 Orlando FL 32810
Phone: 407 660-2766
Fax: 407 875-3276
Web Site: ScottArchitects.com
License No. SL#AAC001155

© Copyright 2004 The Scott Partnership Architecture, Inc.
All Rights Reserved Worldwide.

CONSULTANT

PROJECT

STRADA
TOWN CENTER
COCONUT CREEK, FLORIDA
DIVERSIFIED REALTY INC.

SEAL

REVISIONS:

#	DATE	DESCRIPTION

DRAWN BY: MM. RLS
MM
CHECKED BY: KD
DATE: 08-26-05

SHEET:

H

TSPA JOB No. 04091