HCESD REF. # 050000000

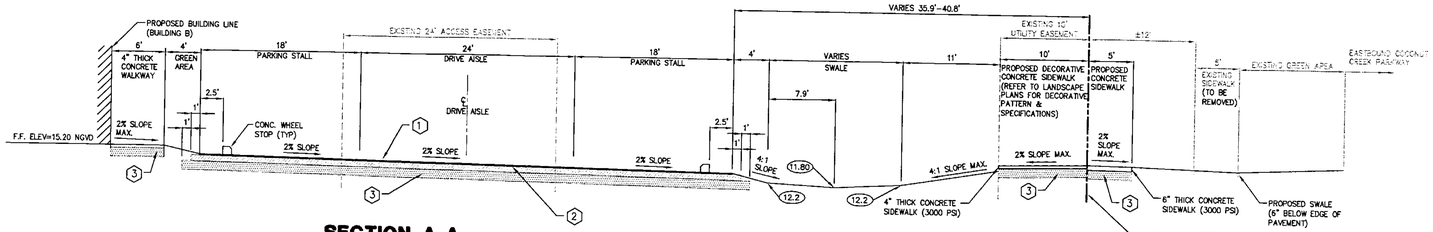

SECTION A-A
N.T.S.

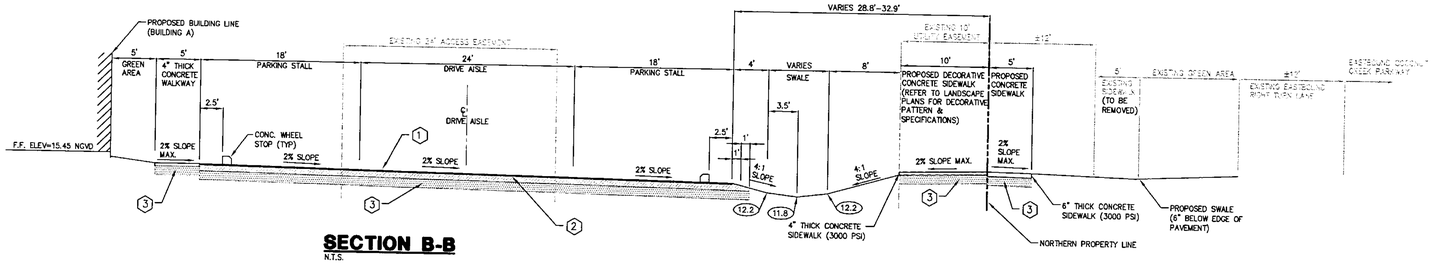

SECTION B-B
N.T.S.

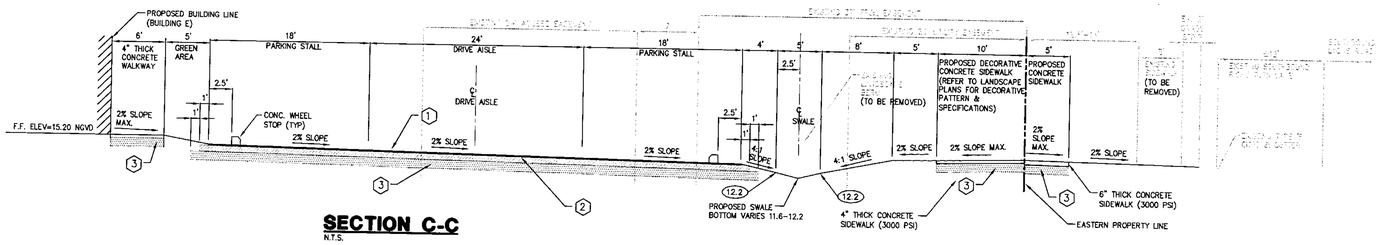

SECTION C-C
N.T.S.

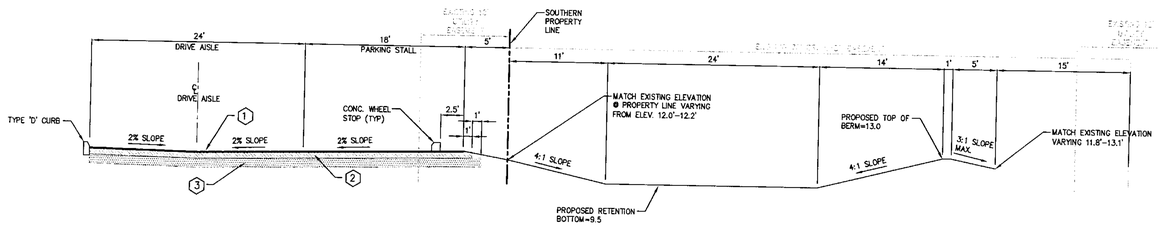

SECTION D-D
N.T.S.

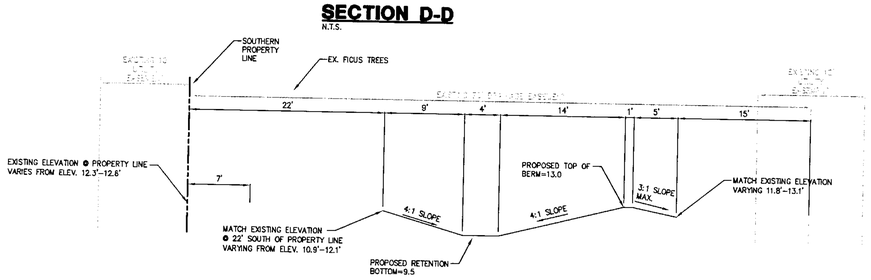

SECTION E-E
N.T.S.

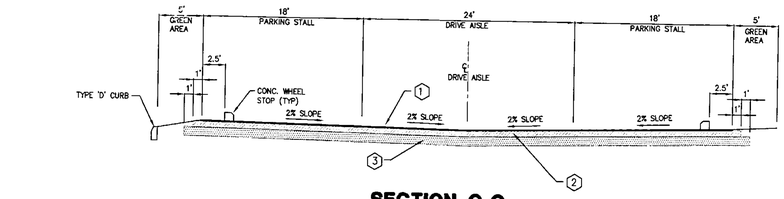

SECTION G-G
N.T.S.

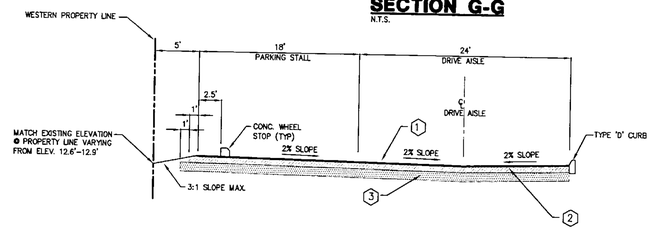

SECTION H-H
N.T.S.

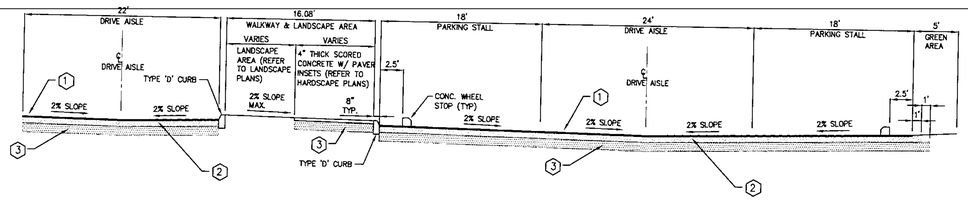

SECTION F-F
N.T.S.

CROSS SECTION LEGEND:

1. 1-1/2" D.O.T. TYPE S-III ASPHALT CONCRETE (CONFORMING TO SECTION 331 OF THE F.D.O.T. "STANDARD SPECIFICATIONS FOR ROAD AND BRIDGE CONSTRUCTION, 2000 EDITION") PLACED IN (2) 3/4" LIFTS. VIRGIN ASPHALT MUST BE USED FOR FINAL LIFT.
2. 8" LIMEROCK BASE, PRIMED AND COMPACTED TO NOT LESS THAN 98% OF MAX. DRY DENSITY DETERMIND BY AASHTO T-180. BASE COURSE MATERIAL SHALL HAVE A MIN. LBR OF 100, WITH A MIN. 70% CARBONATES OF CALCIUM AND MAGNESIUM.
3. 12" STABILIZED SUBGRADE, PRIMED AND COMPACTED TO 100% OF AASHTO T-99. BASE COURSE MATERIAL SHALL HAVE A MIN. LBR OF 40, WITH A MIN. 70% CARBONATES OF CALCIUM AND MAGNESIUM.

PERMIT SET
MUST BE ON JOBSITE AT ALL TIMES DURING CONSTRUCTION

ALL MATERIAL USED AND INSTALLATIONS MADE WITHIN THE PUBLIC RIGHT-OF-WAY OR EASEMENTS SHALL BE IN ACCORDANCE WITH BROWARD COUNTY HIGHWAY CONSTRUCTION AND ENGINEERING DIVISION SPECIFICATIONS

NOTE:
APPROVAL OF THIS PLAN DOES NOT CONSTITUTE A PERMIT FOR CONSTRUCTION.

A PERMIT FOR CONSTRUCTION MUST BE OBTAINED FROM THE BROWARD COUNTY HIGHWAY CONSTRUCTION AND ENGINEERING DIVISION PRIOR TO COMMENCING CONSTRUCTION IN THE PUBLIC RIGHT-OF-WAY.

NOTICE
INSPECTION REQUIRED
24 HRS. PRIOR TO COMMENCING ANY WORK IN THE PUBLIC R/W CONTACT THE BROWARD COUNTY HIGHWAY CONSTRUCTION AND ENGINEERING DIVISION AT (954) 577-4600 FOR INSPECTION

BROWARD COUNTY HIGHWAY CONSTRUCTION AND ENGINEERING DIVISION

PLAN CONSISTENT WITH PLAT REQUIREMENTS

PUBLIC RIGHT OF WAY APPROVAL FOR PAVING, GRADING AND DRAINAGE

BY: _____ DATE: _____

DOES NOT INCLUDE APPROVAL OF PAVEMENT MARKING & SIGNS

DATE:	8/23/05
SCALE:	N.T.S.
DESIGN BY:	MJC
DRAWN BY:	MJC
CHECKED BY:	MJC
APPROVED BY:	RDC

DATE:	BY:	DESCRIPTION:

CRAVEN • THOMPSON AND ASSOCIATES, INC.
ENGINEERS • PLANNERS • SURVEYORS
3563 N.W. 53RD STREET, FORT LAUDERDALE, FLORIDA 33309
FAX (954) 739-4490 TEL. (954) 739-6400
FLORIDA LICENSED ENGINEERING, SURVEYING & MAPPING BUSINESS No. 271
FLORIDA LICENSED LANDSCAPE ARCHITECTURE BUSINESS No. C000911

STRADA

DIVERSIFIED REALTY INC.

CROSS SECTIONS

Robert M. Connors
Florida P.E. No. 41863
NOV 22 2005

PROJECT NO.
05-0061

C-4