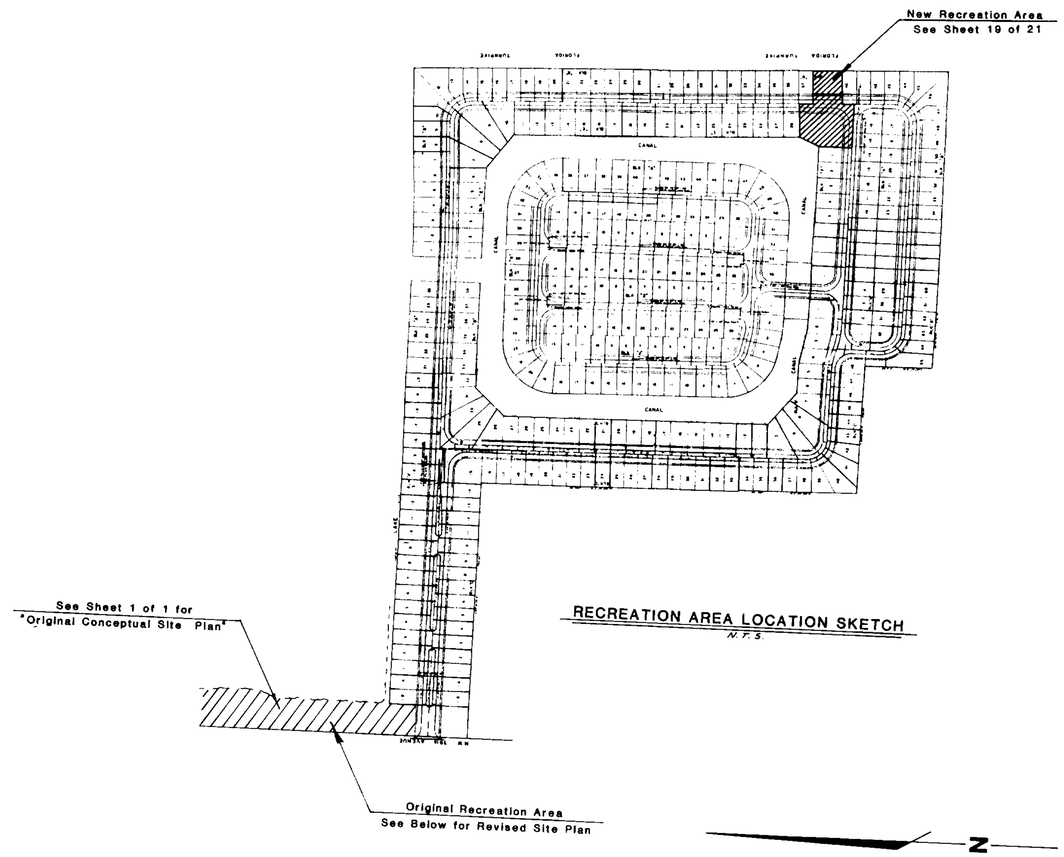

RECREATION AREA LOCATION SKETCH
N.T.S.

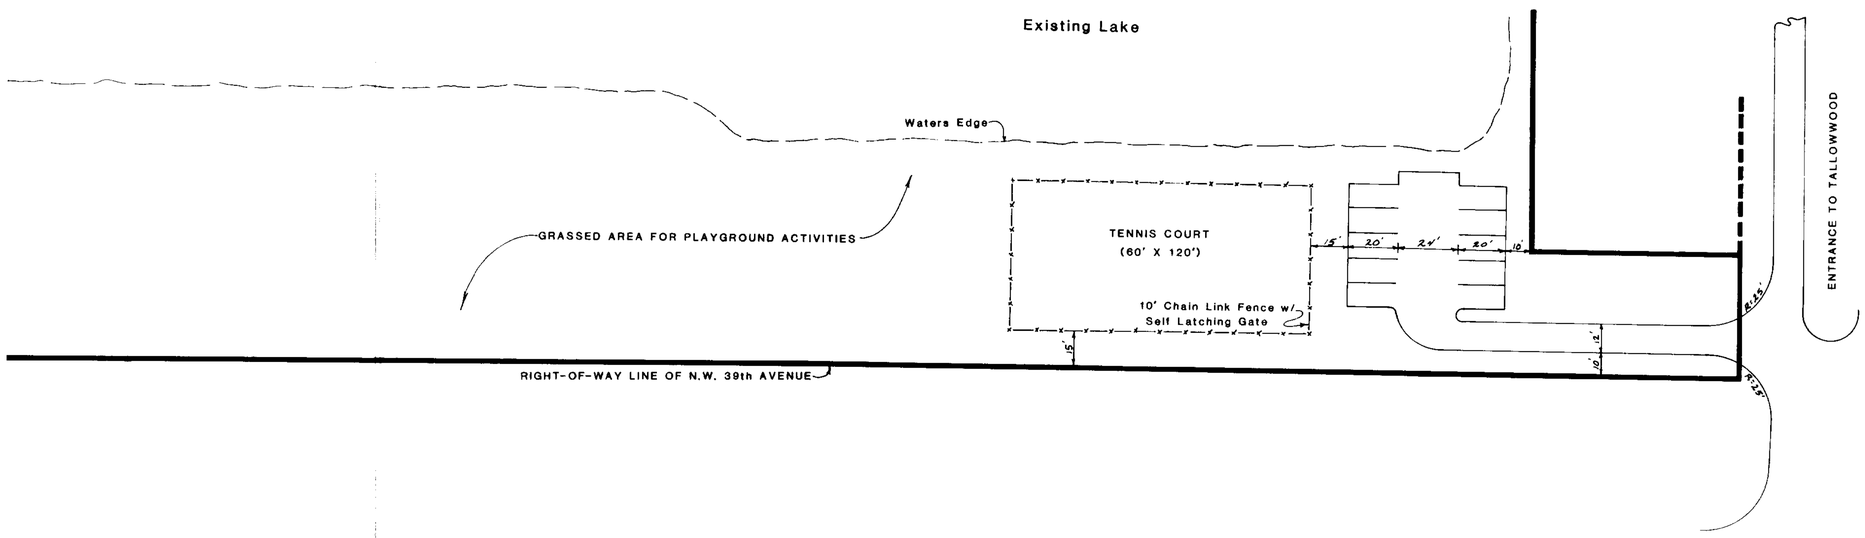

D Mark Griffin
5/1/87

SHEET TITLE
REVISED SITE PLAN OF ORIGINAL RECREATION AREA

REV

GRIFFIN/EVANS & ASSOCIATES, INC.
Consulting Engineers, Planners & Surveyors
8100 Griffin Road - Suite 206
Davie, Florida 33314
(305) 581-8331

TALLOWWOOD ISLE

Scale	1" = 30'
Date	April 1987
Drawn	jce
Sheet	1
Of	1 Sheets
Job	87003

24 X 36 PRINTED ON NO. 1000H CLEARPRINT