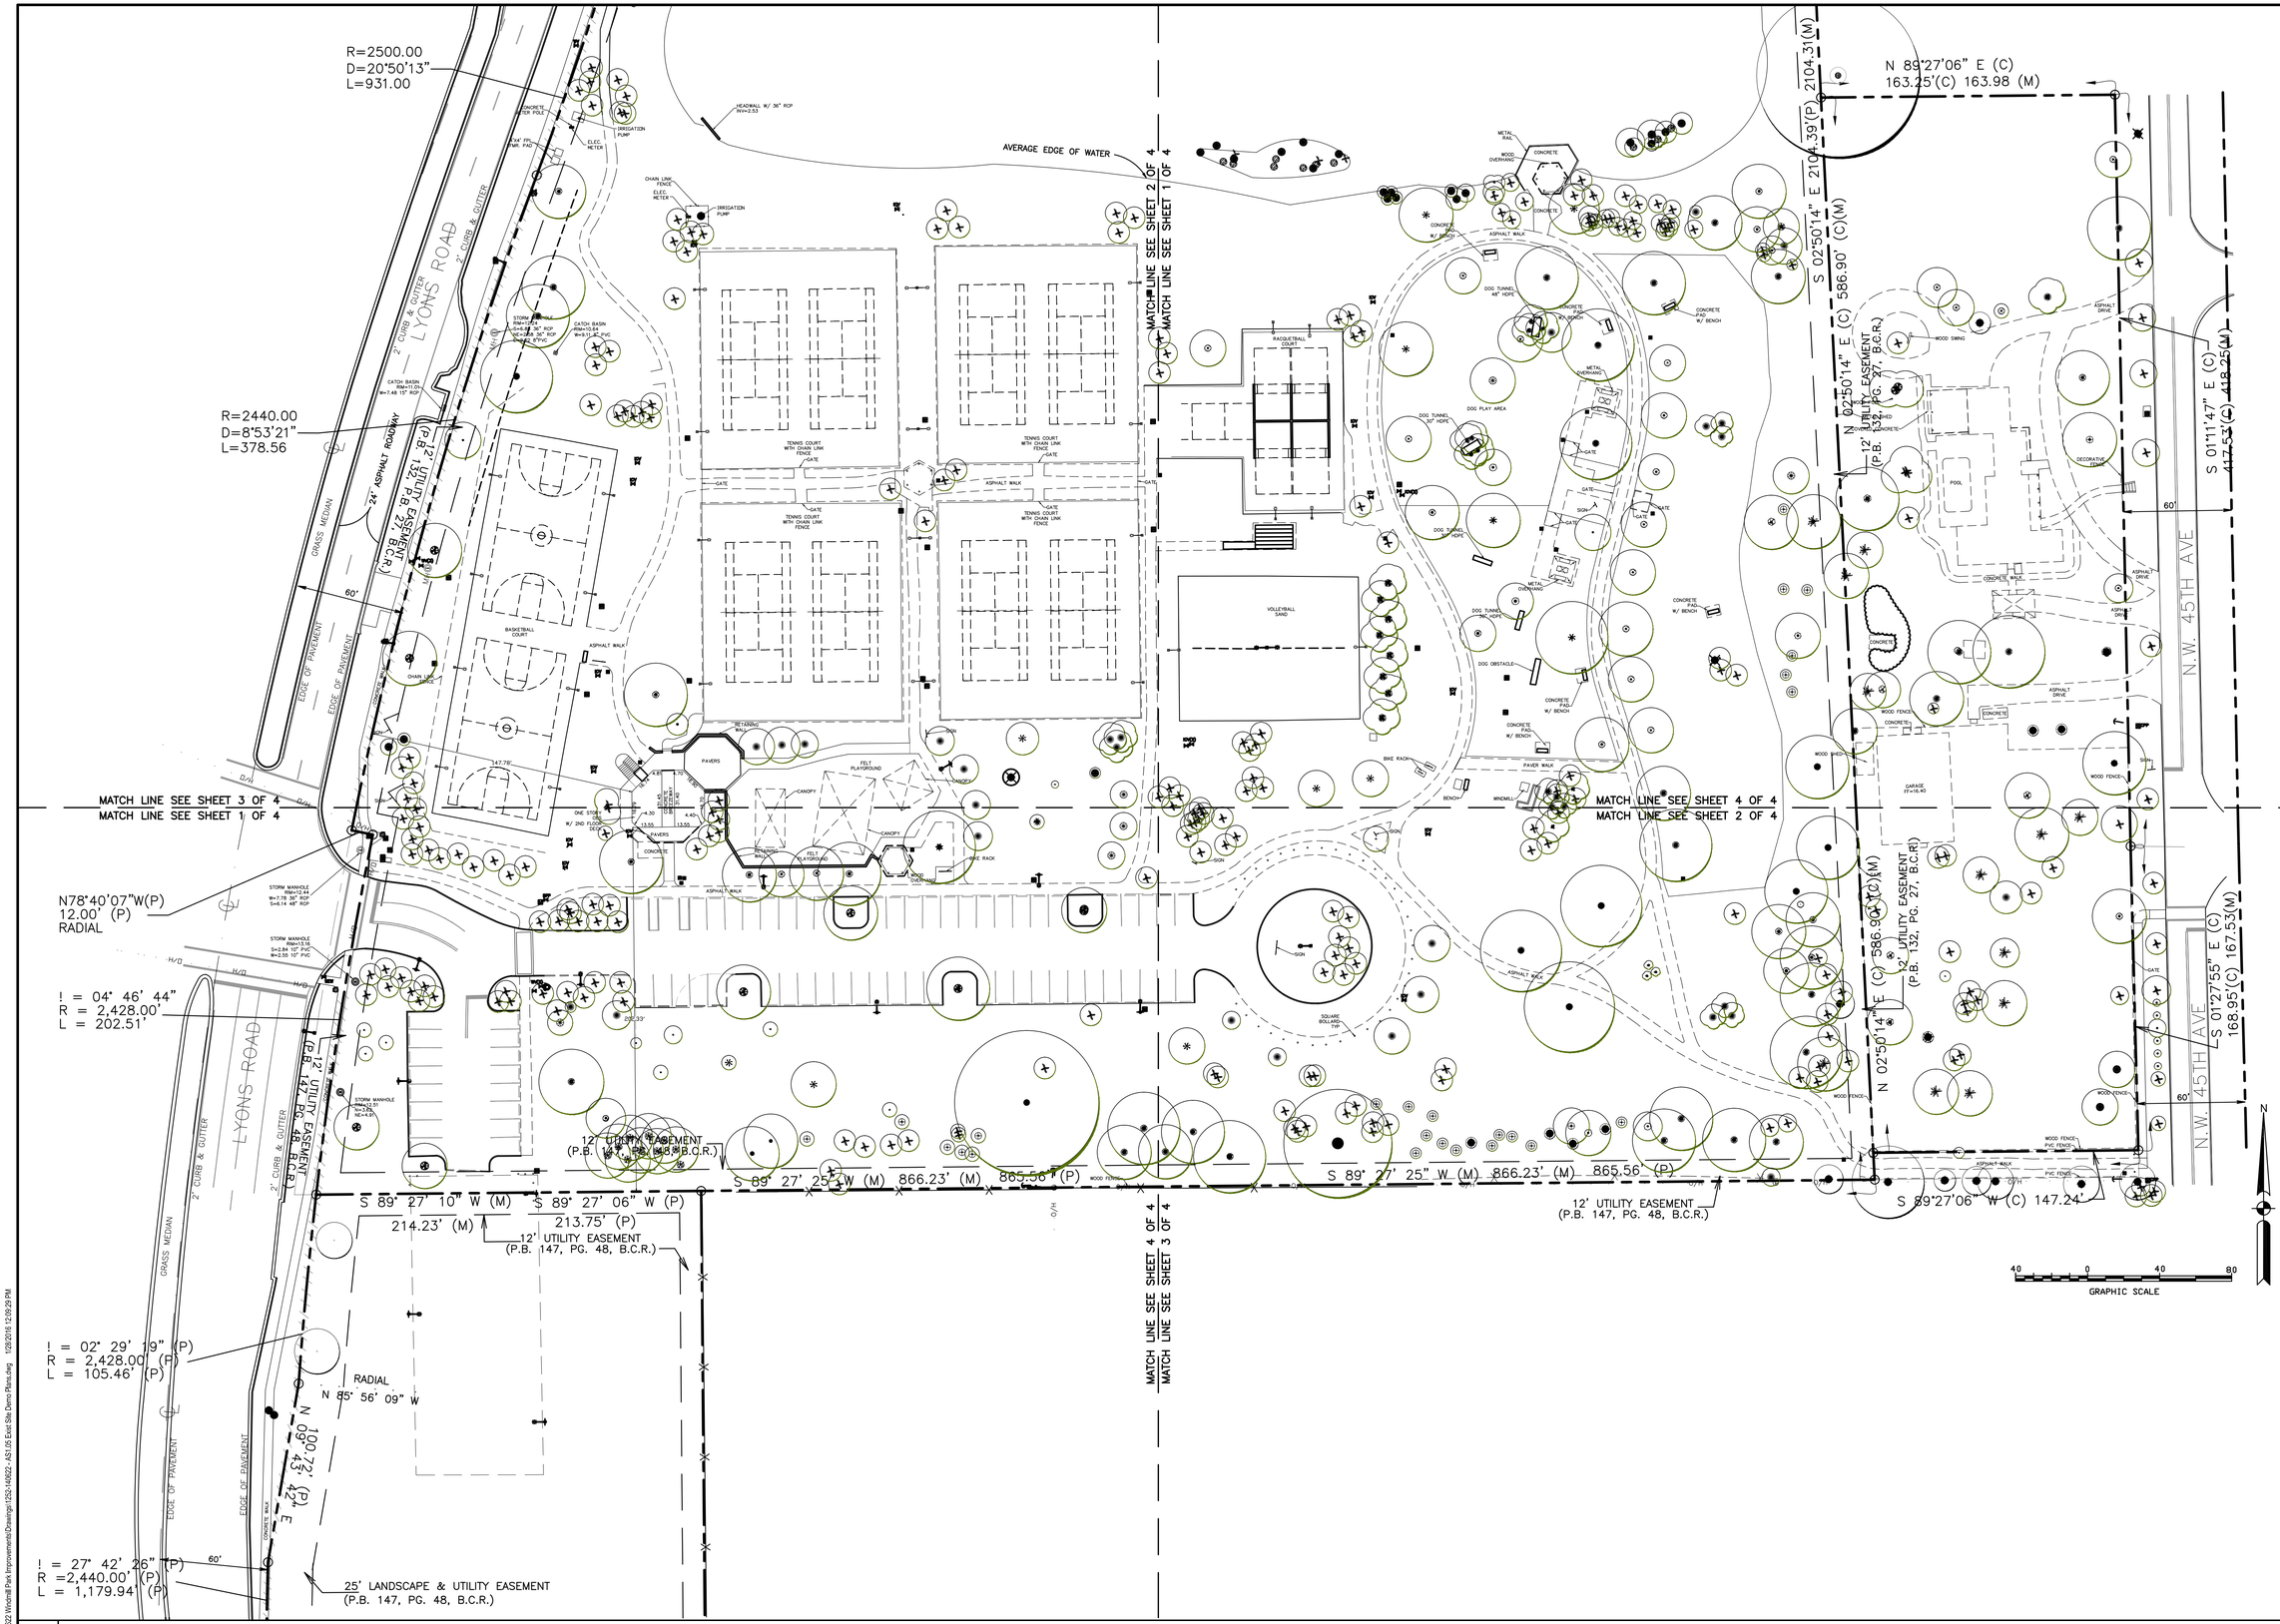

1 OVERALL EXISTING SITE DEMOLITION PLAN
1" = 40'-0"

SYNALOVSKI ROMANIK SAYE
Architecture • Planning • Interior Design

1800 Eller Drive, Suite 500
Fort Lauderdale, FL 33316

T 954.961.6806
F 954.961.6807

www.synalovski.com

Manuel Synalovski, AIA
AR 0011698
SEAL

Manuel Synalovski
Digitally signed by Manuel Synalovski
DN: cn=Manuel Synalovski, o=Synalovski Romanik Saye, ou, email=msynalovski@synalovski.com, c=US
Date: 2016.02.05 14:44:06 -05'00'
LICENSE NO. AA26001863

WINDMILL PARK

700 LYONS ROAD
COCONUT CREEK, FL 33063

CLIENT: CITY OF COCONUT CREEK

REV	DATE	DESCRIPTION

DESIGN
DELIVERABLE: **PERMIT SET**
ISSUE DATE: **01/26/16**

PROJECT NUMBER: **1252-140622**
DRAWN BY: **KW**
CHECKED BY: **MR**

Copyright (c) by SYNALOVSKI ROMANIK SAYE
All Rights Reserved.

SHEET TITLE:
OVERALL EXISTING DEMOLITION SITE PLAN

SHEET NUMBER:
AS1.05

E:\1252-140622 Windmill Park Improvements\Drawings\1252-140622 - AS1.05 Exist Site Demo Plans.dwg 1/28/2016 12:09:29 PM