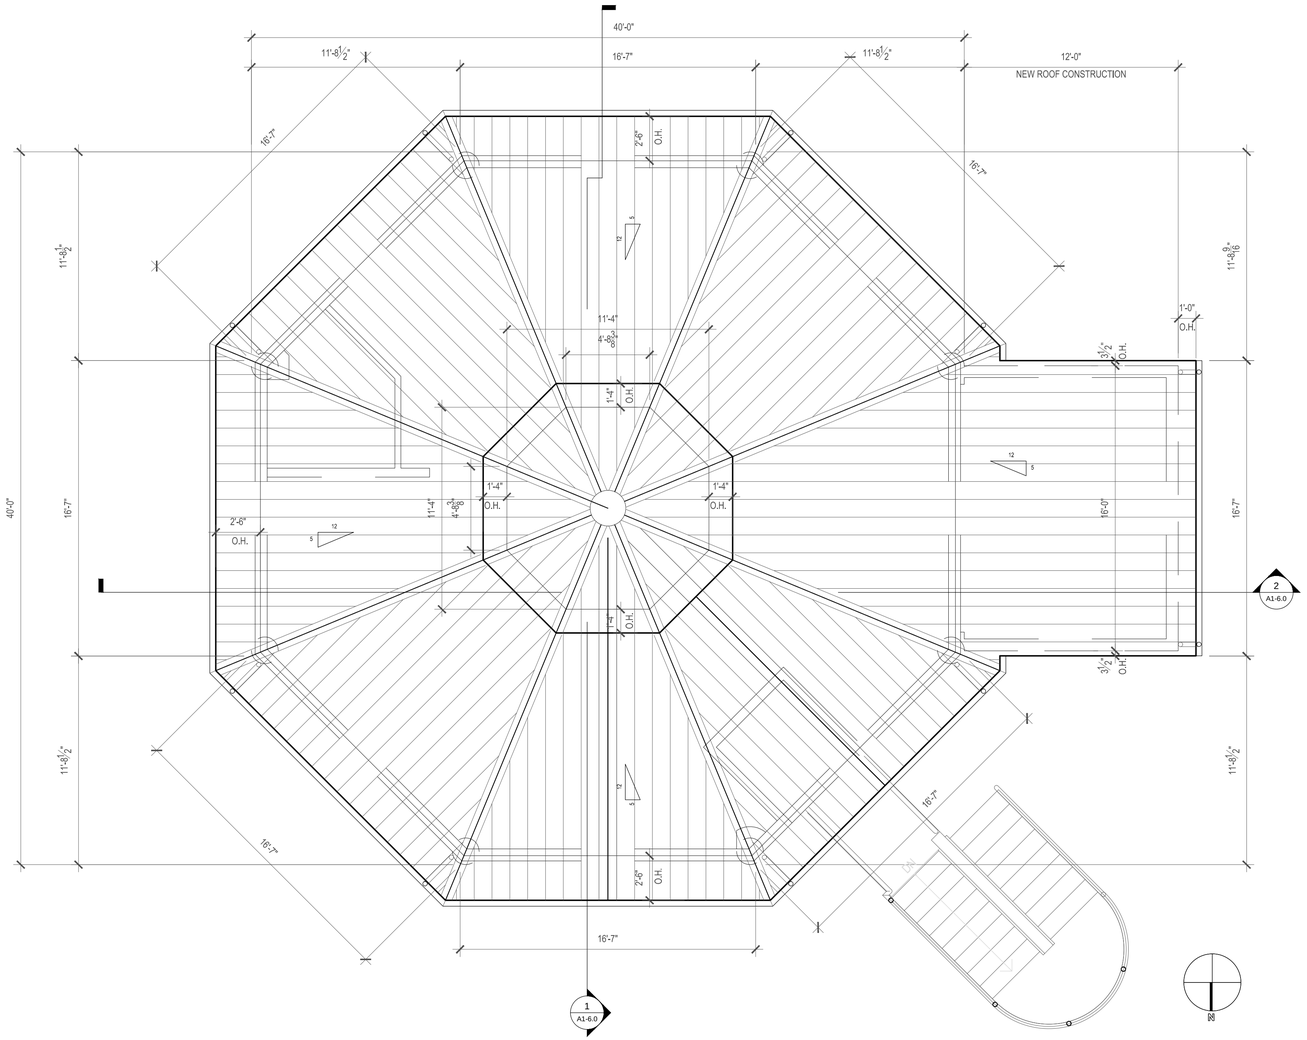

1 ROOF PLAN
1/4" = 1'-0"

TYPICAL ROOFING NOTE

REPLACE EXISTING ROOF (+/- 1785 S.F.) W/ ENGLERT "ANGLER SERIES 1300" GALV. MTL. PAN / 90 DEG. STANDING SEAM METAL ROOF, OVER 11/32" PLYWD. TOPPED 1-1/2" RIGID POLYSYRENE INSULATION BOARD SECURED TO SHEATHING BELOW W/ 3"L #8 SCREWS & 3x3 MTL. WASHERS @ 12" O.C. ACROSS THE FIELD & 6" O.C. @ EDGES & JOINTS,
OVER 1-LAYER GRACE "ICE & WATER SHIELD HT" SELF-ADHERING UNDERLAYMENT,
OVER 1-LAYER GAF VERSASHIELD ROOF DECK PROTECTION FIRESHIELD & 1-LAYER 30lb ROOFING FELT SECURED PER FBC 1507.4.5 TO 1-LAYER 19/32" EXPOSURE 1 APA RATED CD PLYWOOD SHEATHING SECURED TO EXIST. 2x T&G STRUCT. DECKING W/ #10d @ 6" O.C. ACROSS THE FIELD & 4" O.C. @ EDGES AND JOINTS.
FINISH COLOR: REGAL BLUE

2 NOTES
NO SCALE

3 NOTES

SYNALOVSKI ROMANIK SAYE
Architecture • Planning • Interior Design

1800 Eller Drive, Suite 500
Fort Lauderdale, FL 33316

T 954.961.6806
F 954.961.6807

www.synalovski.com

Manuel Synalovski, AIA
AR 0011628
SEAL
Manuel Synalovski
Digitally signed by Manuel Synalovski
DN: cn=Manuel Synalovski, o=Synalovski Romanik Saye, ou, email=msynalovski@synalovski.com, c=US
Date: 2016.02.05 14:48:27 -05'00'

LICENSE NO. AA26001863

WINDMILL PARK

700 LYONS ROAD
COCONUT CREEK, FL 33063

CLIENT: CITY OF COCONUT CREEK

REV	DATE	DESCRIPTION
1	12/14/15	DRC REVIEW COMMENTS

DESIGN DELIVERABLE: **PERMIT SET**

ISSUE DATE: **01/26/16**

PROJECT NUMBER: **1252-140622**

DRAWN BY: KW

CHECKED BY: MR

Copyright (c) by SYNALOVSKI ROMANIK SAYE
All Rights Reserved.

SHEET TITLE:

EXISTING PAVILION ROOF PLAN

SHEET NUMBER:

A1-1.2