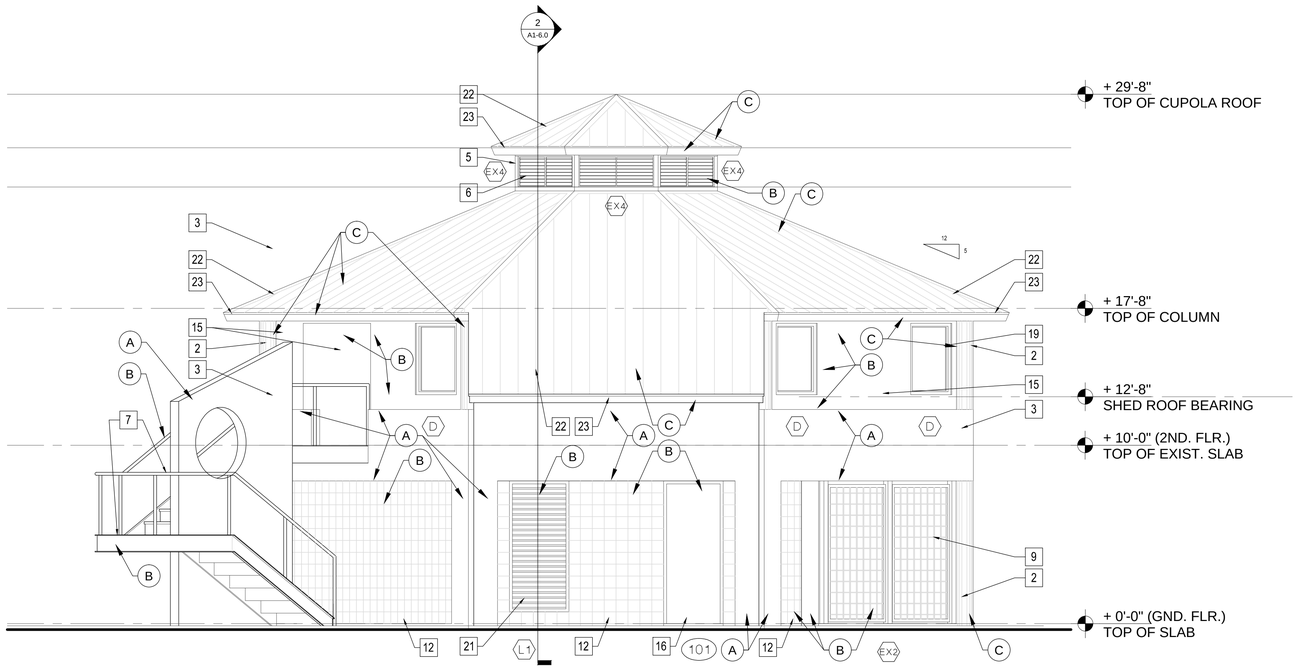

1 LEFT SIDE ELEVATION (West Face)
1/4" = 1'-0"

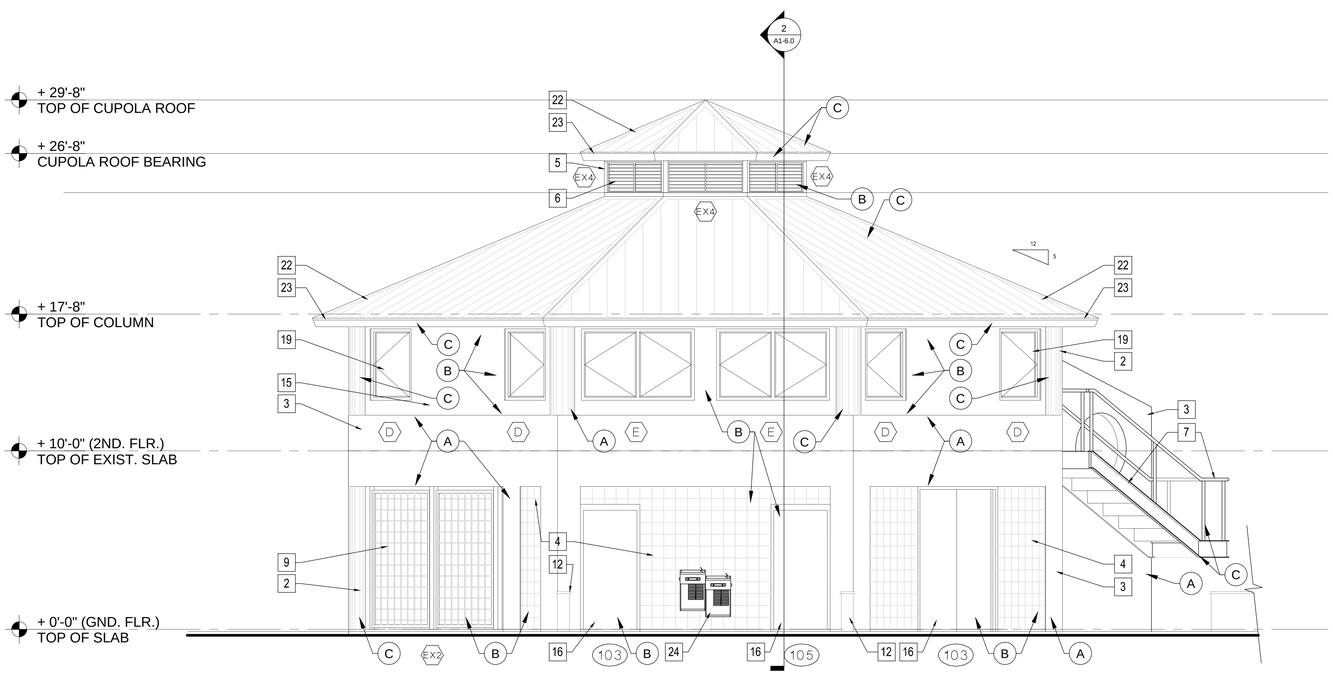

2 RIGHT SIDE ELEVATION (East Face)
1/4" = 1'-0"

1 EXIST. CONC. BEAM OR TIE BEAM TO REMAIN (SEE STRUCT. DWG'S.)
2 EXIST. CONC. COLUMN TO REMAIN (SEE STRUCT. DWG'S.)
3 EXIST. STUCCO FINISHED CONC. OR 8" MASONRY TO REMAIN.
4 EXIST. PAINTED, EXPOSED 8" x8" STACKED MASONRY WALL TO REMAIN.
5 EXIST. HEAVY TIMBER WD. STRUCTURE TO REMAIN.
6 EXIST. EXPOSED WD. LOUVERS TO REMAIN.
7 EXIST. PAINTED MTL. STAIR, SAFEGUARD & HAND RAIL TO REMAIN. (TYP.)
8 EXIST. DOOR or WINDOW UNIT TO REMAIN (SEE DOOR & WINDOW SCHEDULES)
9 EXIST. PAINTED MTL. SECURITY SCREEN INFILL TO REMAIN. (TYP.)
10 EXIST. PAINTED MTL. SECURITY GATE TO REMAIN. (TYP.)
11 NEW STUCCO FINISHED CONC. OR 8" MASONRY TO BE ADDED. (SEE STRUCT. DWG'S.)
12 NEW PAINTED, EXPOSED 8" x8" STACKED MASONRY WALL TO BE ADDED & MATCH EXIST. (SEE STRUCT. DWG'S.)
13 REINF. CONCRETE BEAM OR TIE BEAM. (SEE STRUCT. DWG'S.)
14 MIN. 1/2" 2-COAT CEMENT STUCCO FINISH OVER CONC. OR 8" MASONRY
15 MIN. 3/4" PAINTED STUCCO FINISHED EXTERIOR WALL OVER PLYWD. SHEATHING ON GALV. MTL. FRAMING AT 16" O.C. (TYP. - SEE STRUCT. DWG'S.)
16 PAINTED, FLUSH MTL. DOOR UNIT (SEE DOOR SCHEDULE)
17 ALUMINUM DOOR UNIT W/ IMPACT RESISTANT GLAZING (SEE DOOR SCHEDULE)
18 ALUMINUM WINDOW & DOOR UNIT W/ IMPACT RESISTANT GLAZING (SEE DOOR & WINDOW SCHEDULES)
19 ALUMINUM WINDOW W/ IMPACT RESISTANT GLAZING (SEE TO WINDOW SCHEDULE)
20 IMPACT RATED, PAINTED, MOTORIZED STL., COILING ROLL-UP OVERHEAD DOOR (SEE DOOR SCHEDULE)
21 CLR. ANOD. FIXED ALUM. IMPACT RESISTANT VENT. LOUVER (REFER TO WINDOW SCHEDULE)
22 NEW PAINTED MTL. PAN ROOF SYSTEM OVER RIGID INSUL. (SEE ROOFING SPEC. & N.O.A.)
23 GALV. MTL. DRIP FLASHING OVER PAINTED P.T. 1x4 NAILER ON NEW or EXIST. 2x8 WOOD FASCIA (TYP.)
24 HI-LOW DRINKING FOUNTAIN (SEE PLMB'G. DWG'S.)

3 ELEVATION NOTE LEGEND

ADA VERTICAL ACCESSIBILITY WAIVER HAS BEEN APPLIED FOR UNDER FBC- ACCESSIBILITY CODE (2014), SECTION 202, EXISTING BUILDINGS & FACILITIES ; 203.2 RAISED AREAS.

COLOR CODE LEGEND, ELEVATION NOTE LEGEND AND ELEVATION INFO CALLOUTS ADDED

A	SHERWIN WILLIAMS	SW 7567	NATURAL TAN
B	SHERWIN WILLIAMS	SW 7506	LOGGIA
C	SHERWIN WILLIAMS	SW 6967	FRANK BLUE

(MTL. ROOF COLOR: POLIGON MTL. STRUCTURES; COLOR "REGAL BLUE"

4 COLOR CODE LEGEND

SYNALOVSKI ROMANIK SAYE
Architecture • Planning • Interior Design

1800 Eller Drive, Suite 500
Fort Lauderdale, FL 33316

T 954.961.6806
F 954.961.6807

www.synalovski.com

Manuel Synalovski, AIA
AR 0011628
SEAL
Manuel Synalovski
Digitally signed by Manuel Synalovski
DN: cn=Manuel Synalovski, o=Synalovski Romanik Saye, ou, email=msynalovski@synalovski.com, c=US
Date: 2016.02.05 14:49:29 -05'00'
LICENSE NO. AA26001863

WINDMILL PARK

700 LYONS ROAD
COCONUT CREEK, FL 33063

CLIENT: CITY OF COCONUT CREEK

REV	DATE	DESCRIPTION
1	12/14/15	DRC REVIEW COMMENTS

DESIGN DELIVERABLE: **PERMIT SET**
ISSUE DATE: **01/26/16**

PROJECT NUMBER: **1252-140622**
DRAWN BY: **KW**
CHECKED BY: **MR**

Copyright (c) by SYNALOVSKI ROMANIK SAYE
All Rights Reserved.

SHEET TITLE:
EXISTING PAVILION ELEVATIONS

SHEET NUMBER:
A1-2.1