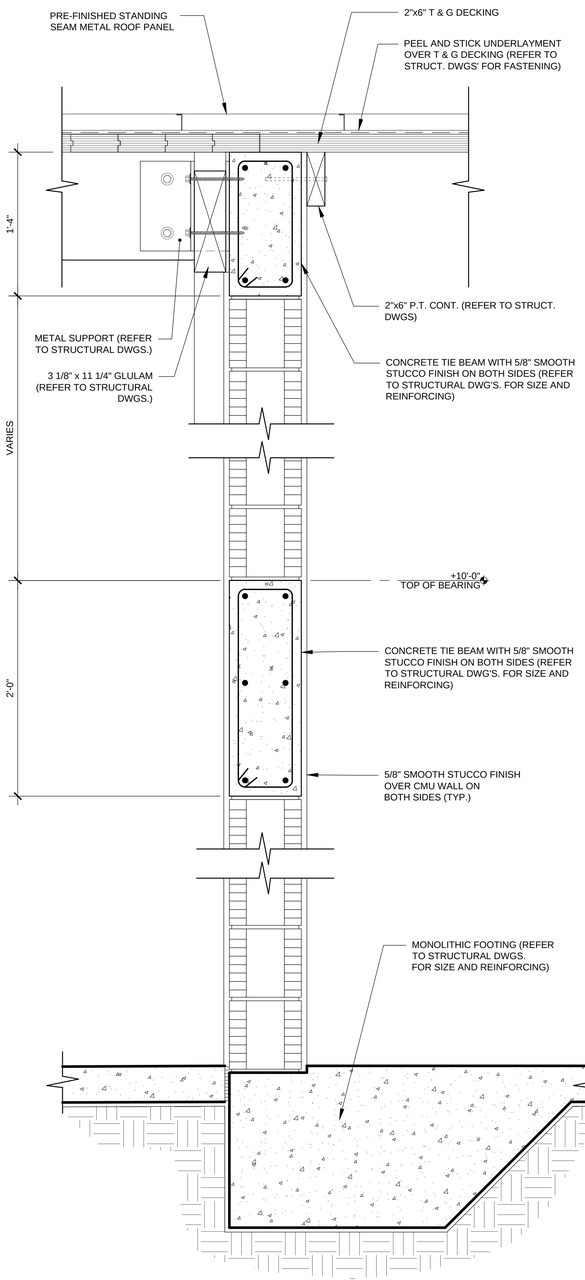

5 WALL SECTION
SCALE : 1 1/2" = 1'-0"

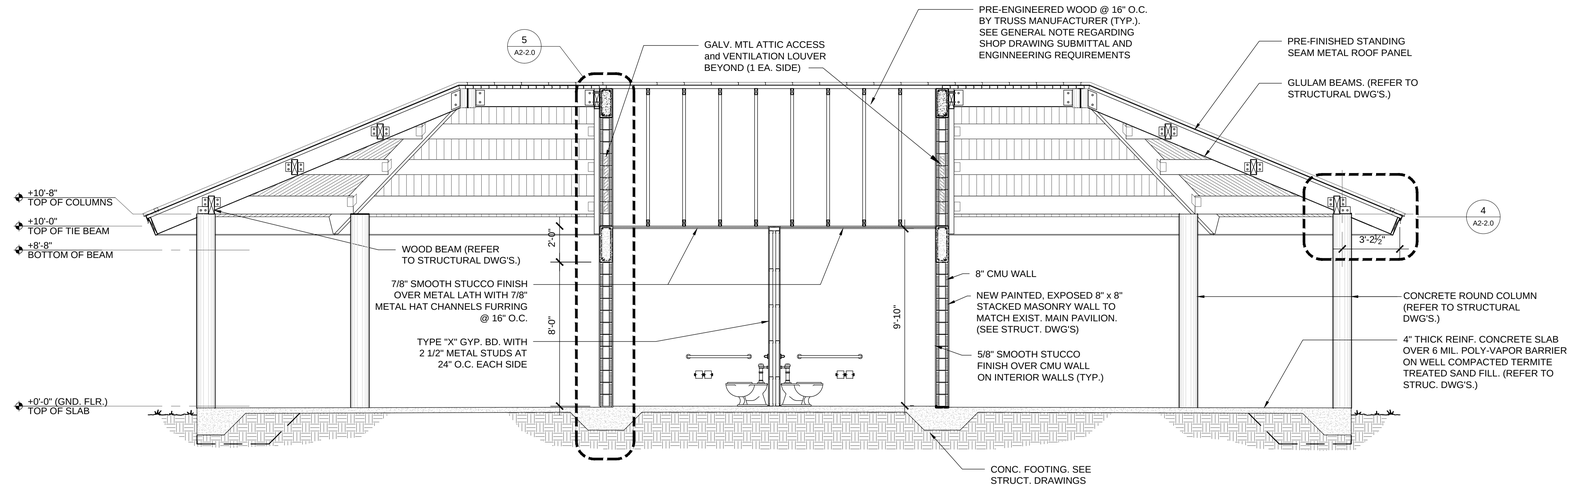

1 SECTION
SCALE : 1/4" = 1'-0"

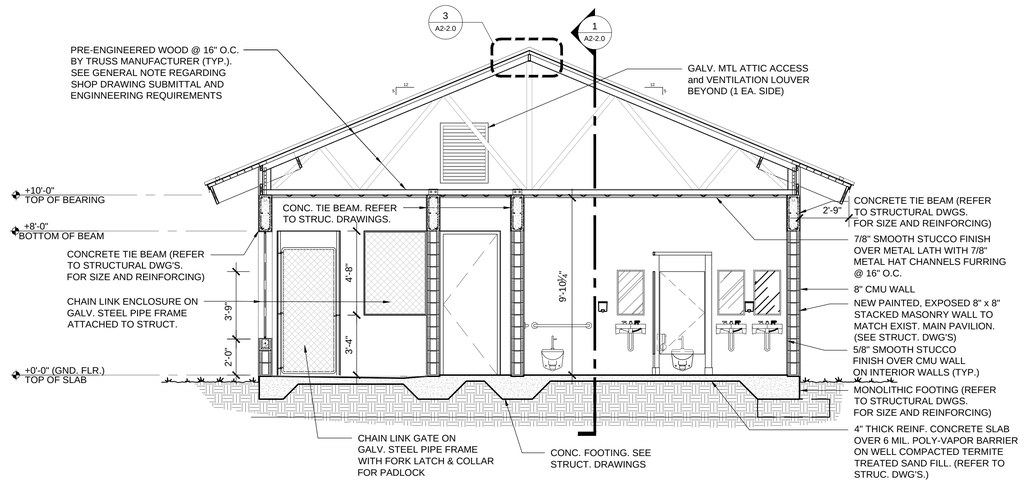

2 SECTION
SCALE : 1/4" = 1'-0"

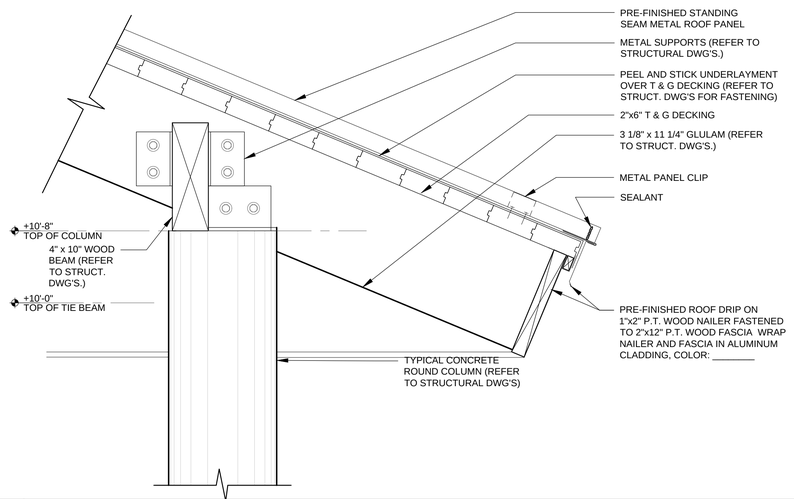

4 TYPICAL DETAIL
SCALE : 1 1/2" = 1'-0"

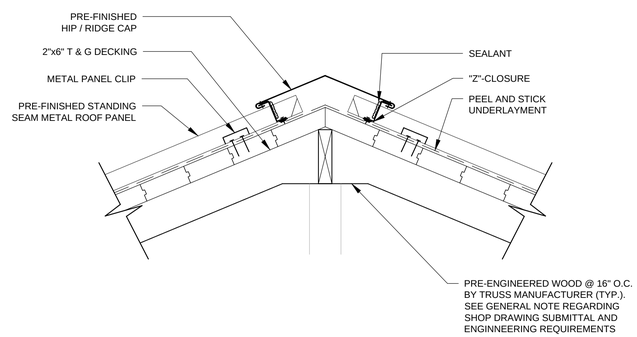

3 STANDING SEAM ROOF RIDGE DETAIL
SCALE : 1 1/2" = 1'-0"

SYNALOVSKI ROMANIK SAYE
Architecture • Planning • Interior Design
1800 Eller Drive, Suite 500
Fort Lauderdale, FL 33316
T 954.961.6806
F 954.961.6807
www.synalovski.com

Manuel Synalovski, AIA
AR 0011628
SEAL
Manuel Synalovski
Digitally signed by Manuel Synalovski
DN: cn=Manuel Synalovski, o=Synalovski Romanik Saye, ou, email=msynalovski@synalovski.com, c=US
Date: 2016.02.05 14:55:00 -05'00'
LICENSE NO. AA26001863

WINDMILL PARK

700 LYONS ROAD
COCONUT CREEK, FL 33063

CLIENT: CITY OF COCONUT CREEK

REV	DATE	DESCRIPTION
1	12/14/15	DRC REVIEW COMMENTS

DESIGN DELIVERABLE: **PERMIT SET**
ISSUE DATE: **01/26/16**

PROJECT NUMBER: **1252-140622**
DRAWN BY: **KW**
CHECKED BY: **MS**

Copyright (c) by SYNALOVSKI ROMANIK SAYE
All Rights Reserved.

SHEET TITLE:
DOG PAVILLION SECTIONS & DETAILS

SHEET NUMBER:
A2-2.0

E:\1252-140622 Windmill Park Improvements\Drawings\A2-1.0 - Dog Pavilion FP.dwg 1/28/2016 12:59 PM