MATCH LINE (SEE SHEET PD2 FOR CONTINUATION)

MATCH LINE (SEE SHEET PD3 FOR CONTINUATION)

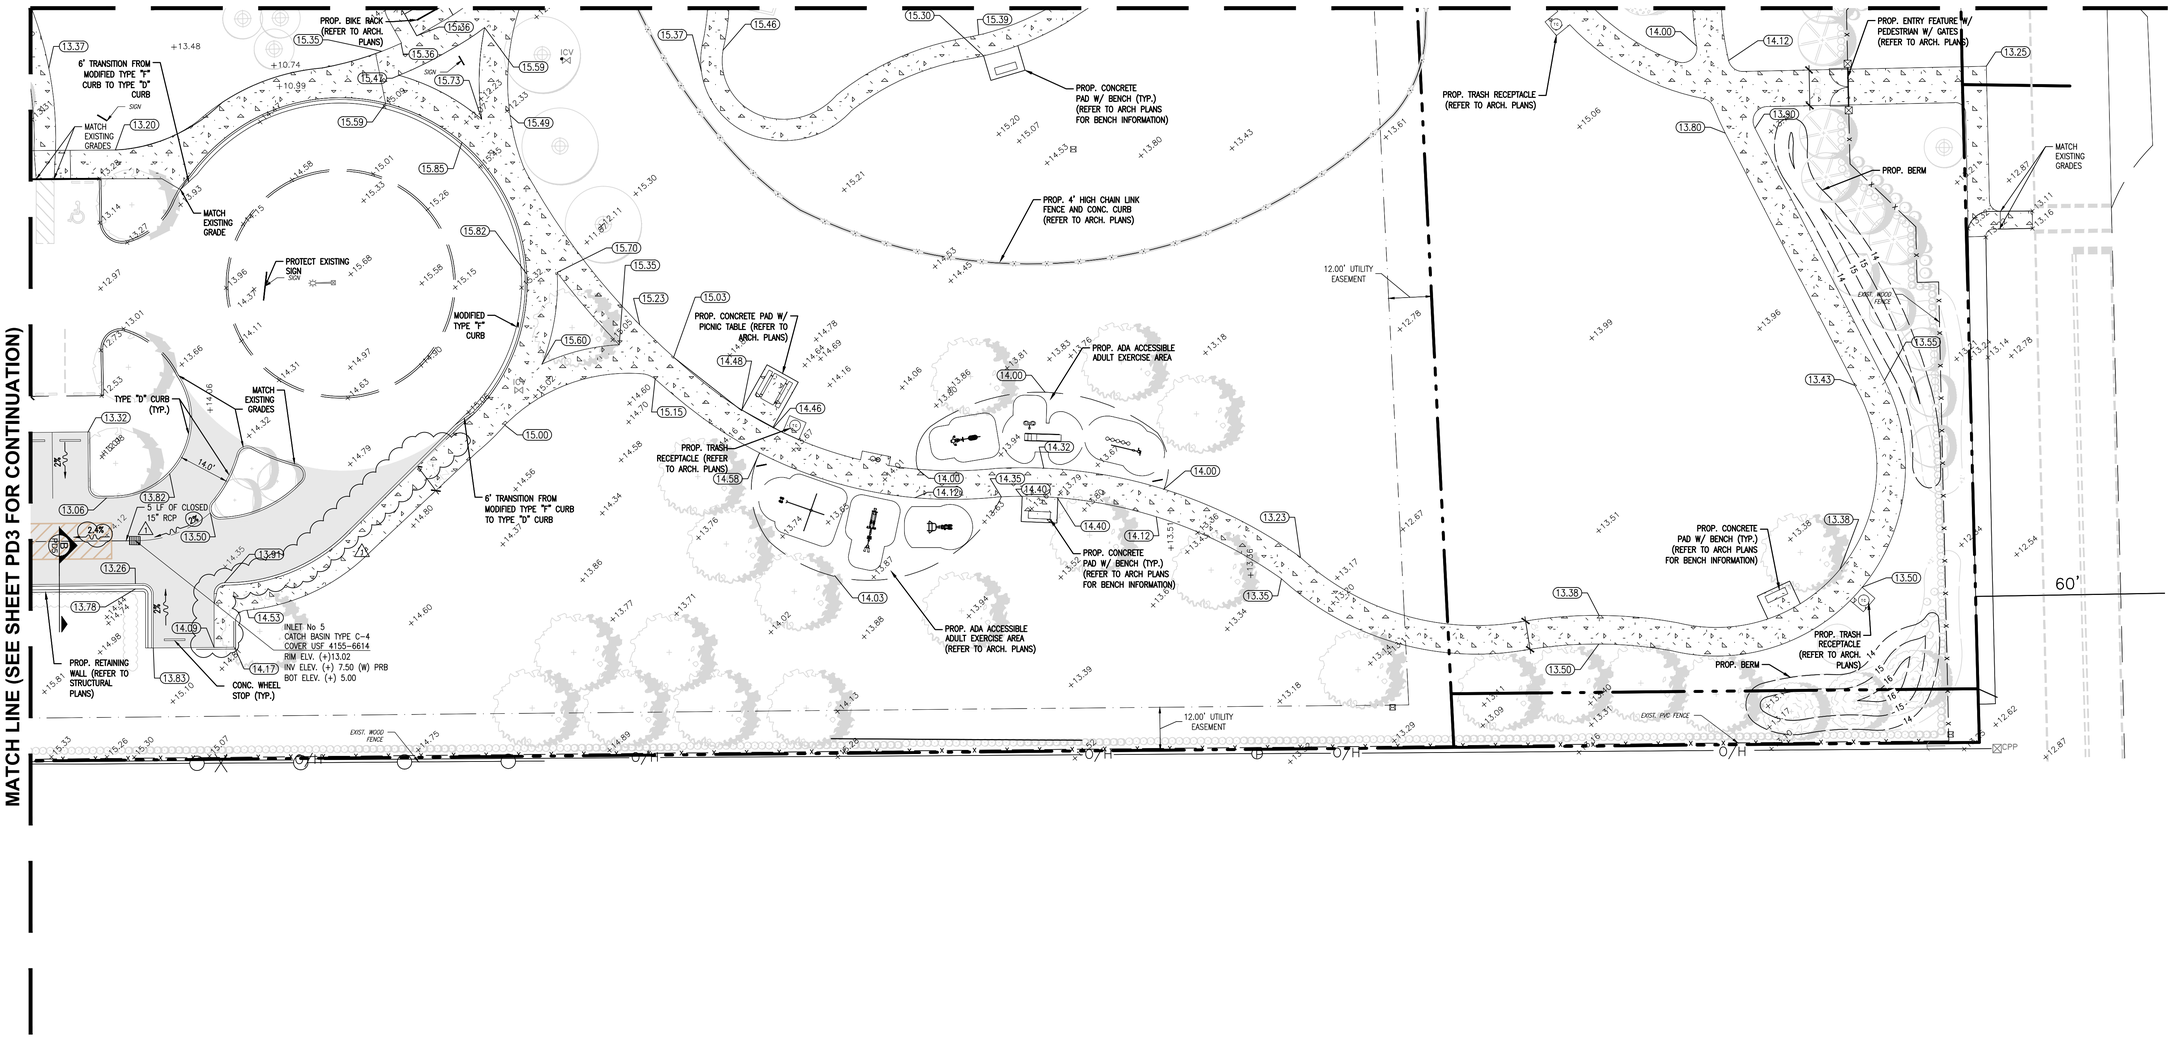

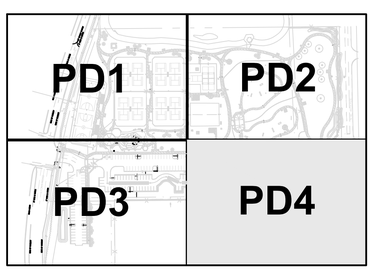

KEY MAP(NTS)

LEGEND

PROPOSED ASPHALT

PROPOSED CONCRETE

DRC SUBMISSION
PRELIMINARY NOT FOR CONSTRUCTION
ELEVATIONS SHOWN ARE NGVD 29
(NAVD88=NGVD29-1.565')

811 KNOW WHAT'S BELOW. ALWAYS CALL 811 BEFORE YOU DIG. It's fast. It's free. It's the law. www.callsunshine.com

4 PAVING, GRADING AND DRAINAGE PLAN
1"= 20'-0"

0 10' 20' 40'

SYNALOVSKI ROMANIK SAYE
Architecture • Planning • Interior Design

1800 Eller Drive, Suite 500
Fort Lauderdale, FL 33316

T 954.961.6806
F 954.961.6807

www.synalovski.com

NICHOLAS B. MAHON, P.E.
STATE OF FLORIDA PROFESSIONAL ENGINEER
LICENSE No. 78361

Nicholas B. Mahon, PE

Digitally signed by Nicholas B. Mahon, PE
DN: cn=Nicholas B. Mahon, PE, o, ou=Calvin, Giordano & Associates, Inc., email=nmahon@cgasolutions.com, c=US
Date: 2016.02.05 17:09:22 -05'00'

Certificate of Authorization 514

Calvin, Giordano & Associates, Inc.
EXCEPTIONAL SOLUTIONS
1800 Eller Drive, Suite 600, Fort Lauderdale, Florida 33316
Phone: 954.921.7781 • Fax: 954.921.8807

WINDMILL PARK

700 LYONS ROAD
COCONUT CREEK, FL 33063

CLIENT: CITY OF COCONUT CREEK

REV	DATE	DESCRIPTION
1	12/14/2015	DRC REVIEW COMMENTS

DESIGN DELIVERABLE: 100% COMPLETION SET

ISSUE DATE: 01/13/2016

PROJECT NUMBER: 1252-140622

DRAWN BY: JB

CHECKED BY: NBM

Copyright (c) by SYNALOVSKI ROMANIK SAYE
All Rights Reserved.

SHEET TITLE:

PAVING, GRADING AND DRAINAGE PLAN

SHEET NUMBER:

PD4