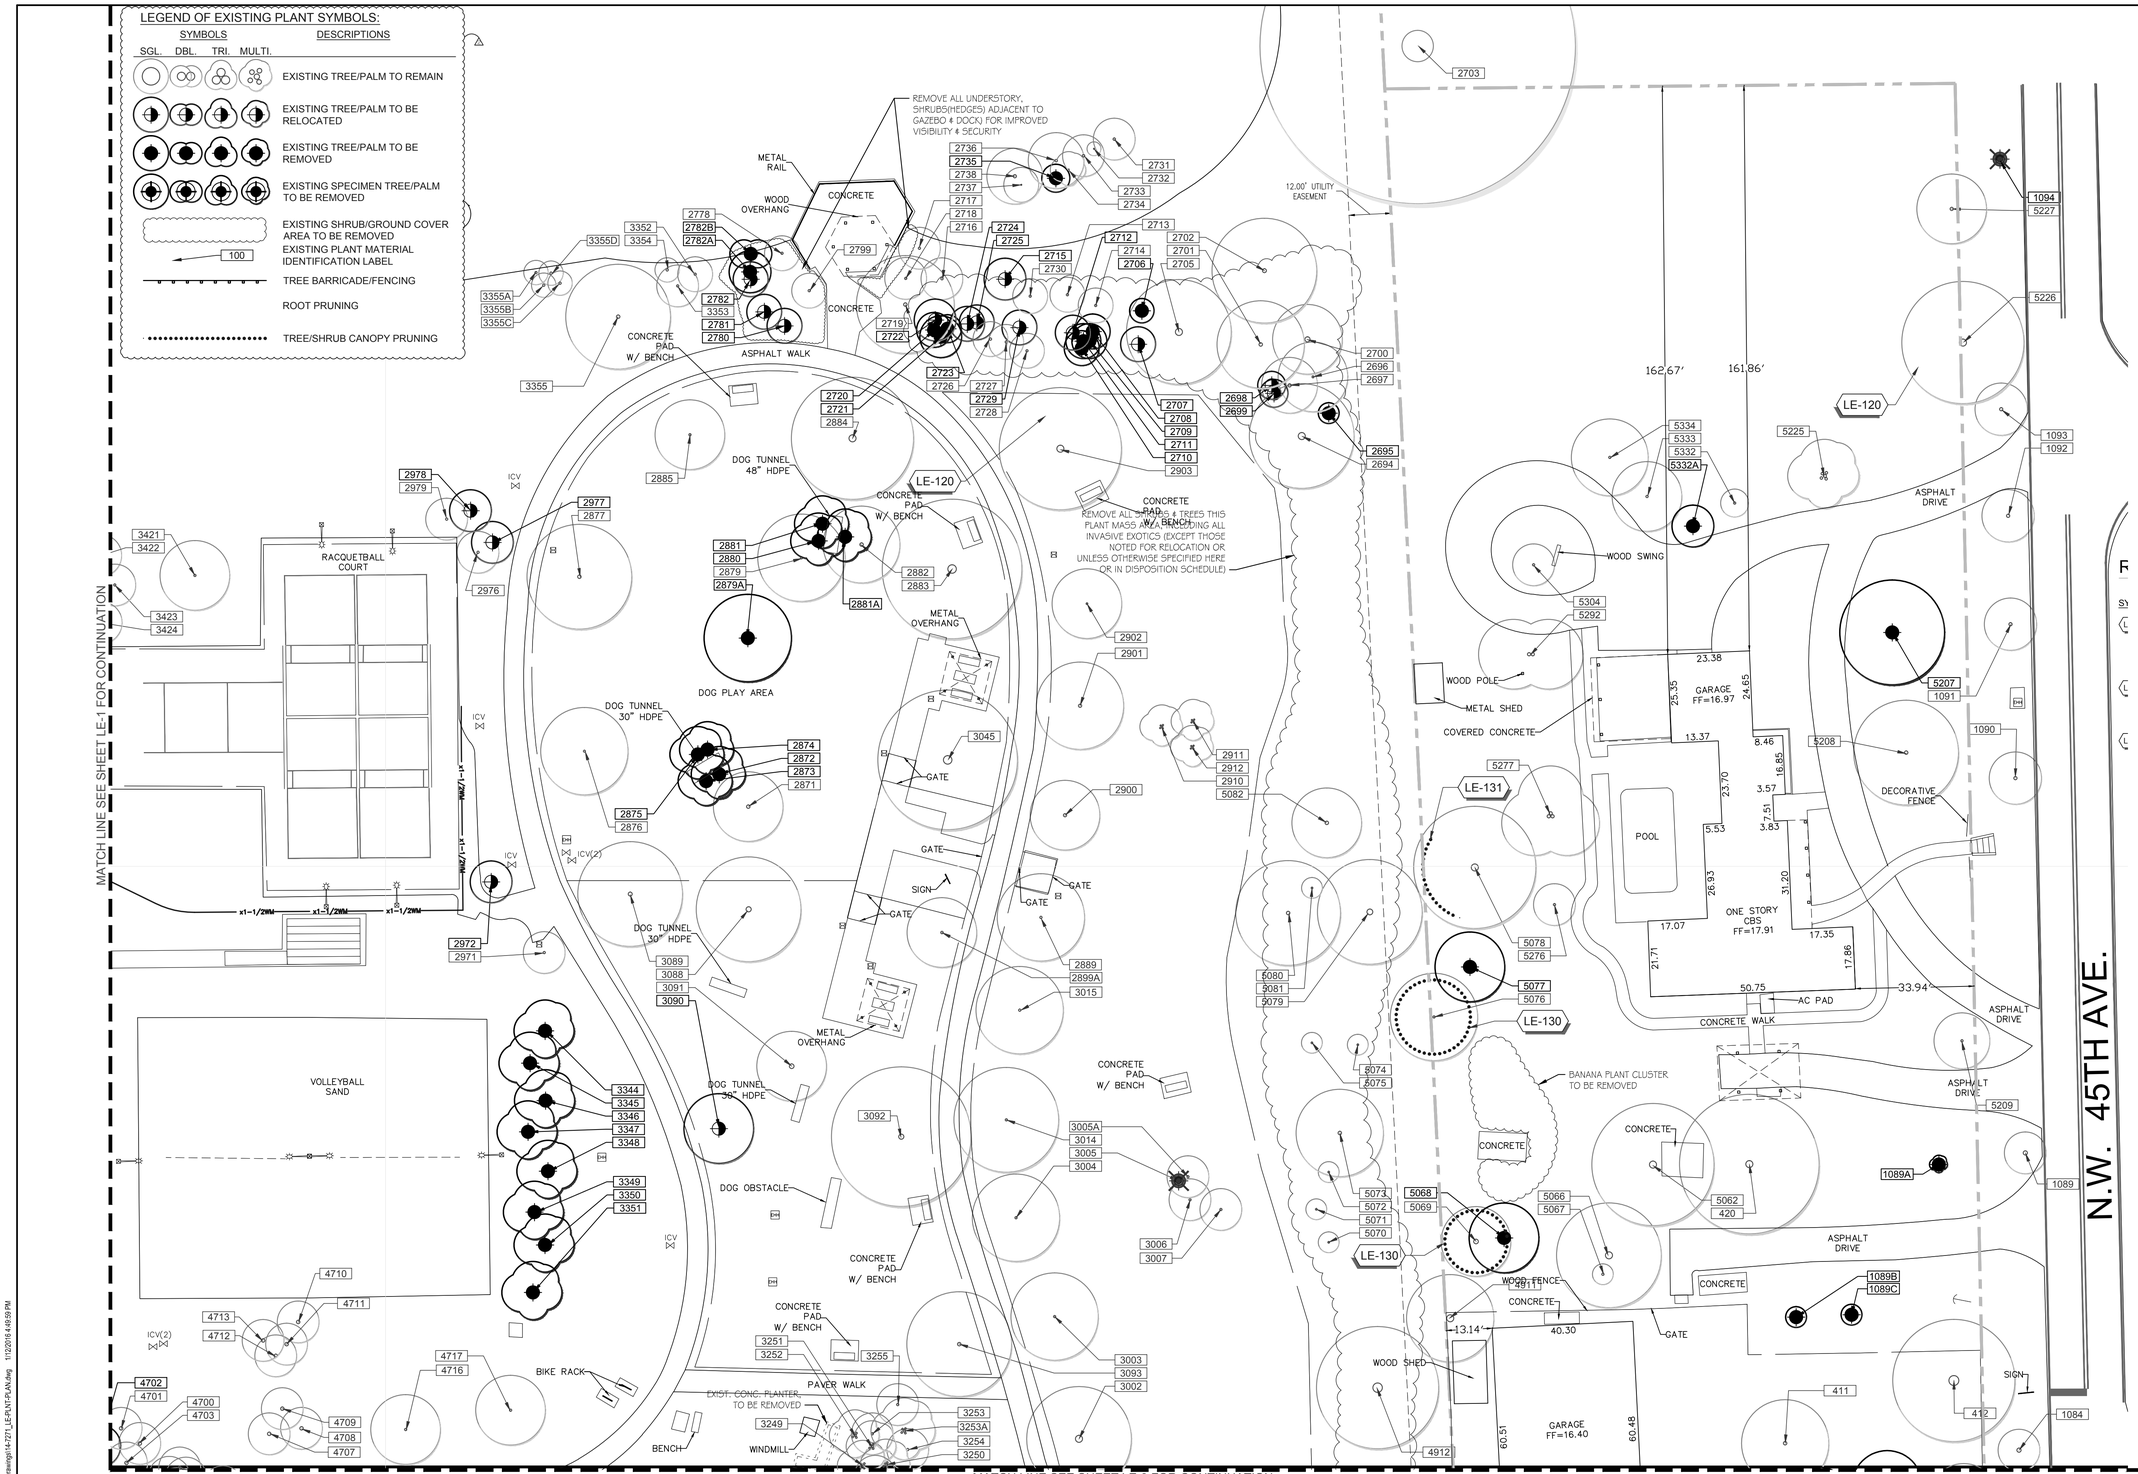

SYMBOL	EXISTING LANDSCAPE DESCRIPTION	QTY	DETAIL
LE-120	Root Pruning of ExistingTrees to Preserve (Note: this linear quantity does not include the required root pruning for trees/palms to be relocated, which is considered a required part of the relocation and its included costs), see Preservation Notes for additional specifications. See planting plans for additional information.	326 lf	

LE-130 Canopy Prune to provide a clear trunk, which provides a clear view from the ground to 4' Ht. (when possible, otherwise pruning shall be performed to the best possible capability with the understanding that future pruning will eventually provide the 4' Clear Trunk.

LE-131 Canopy prune and remove branches to provide clear and safe passage along path. Certified arborist shall meet with Landscape Architect on field to determine extent of pruning, prior to commencing work.

NOTE:

1. ANY DAMAGE TO EXISTING TREE ROOTS GREATER THAN ONE INCH IN DIAMETER, WILL NEED TO BE EVALUATED AND TREATED BY A CERTIFIED ARBORIST AT NO ADDITIONAL COST TO THE OWNER.
2. ANY EXISTING TREE OR PALM WHICH DIES DUE TO CONSTRUCTION SHALL BE REPLACED WITH SAME TYPE AND SIMILAR SIZE AT NO ADDITIONAL COST TO THE OWNER.

DRC SUBMISSION
PRELIMINARY NOT FOR CONSTRUCTION
ELEVATIONS SHOWN ARE NGVD 29
(NAVD88=NGVD29-1.565')

2 DISPOSITION PLAN
1"= 20'-0"

0 10' 20' 40'

811 KNOW WHAT'S BELOW ALWAYS CALL 811 BEFORE YOU DIG
It's fast. It's free. It's the law.
www.callsunshine.com

SYNALOVSKI ROMANIK SAYE
Architecture · Planning · Interior Design
1800 Eller Drive, Suite 500
Fort Lauderdale, FL 33316
T 954.961.6806
F 954.961.6807
www.synalovski.com

TAMMY D. COOK-WEEDON, R.L.A.
STATE OF FLORIDA REGISTERED LANDSCAPE AR
LICENSE No.1328
Tammy D. Cook
Digitally signed by Tammy D. Cook
Date: 2016.01.13 18:31:37 -05'00'
Certificate of Authorization LC00000339

Calvin, Giordano & Associates, Inc.
EXCEPTIONAL SOLUTIONS
1800 Eller Drive, Suite 600, Fort Lauderdale, Florida 33316
Phone: 954.921.7781 • Fax: 954.921.8807

WINDMILL PARK

700 LYONS ROAD
COCONUT CREEK, FL 33063

CLIENT: CITY OF COCONUT CREEK

REV	DATE	DESCRIPTION
1	12-14-15	DRC COMMENTS
2	1-4-16	DRC COMMENTS

DESIGN DELIVERABLE: **100% COMPLETION SET**

ISSUE DATE: **01/12/2016**

PROJECT NUMBER: **1252-140622**

DRAWN BY: **MM**

CHECKED BY: **TCW**

Copyright (c) by SYNALOVSKI ROMANIK SAYE
All Rights Reserved.

SHEET TITLE:

EXISTING PLANT MATERIAL DISPOSITION PLAN

SHEET NUMBER:

LE-2

P:\Projects\2014\14-227\1 windmill park\cadd files\Drawings\14-227_LE-PLNT-PLAN.dwg 11/12/2016 4:49:59 PM