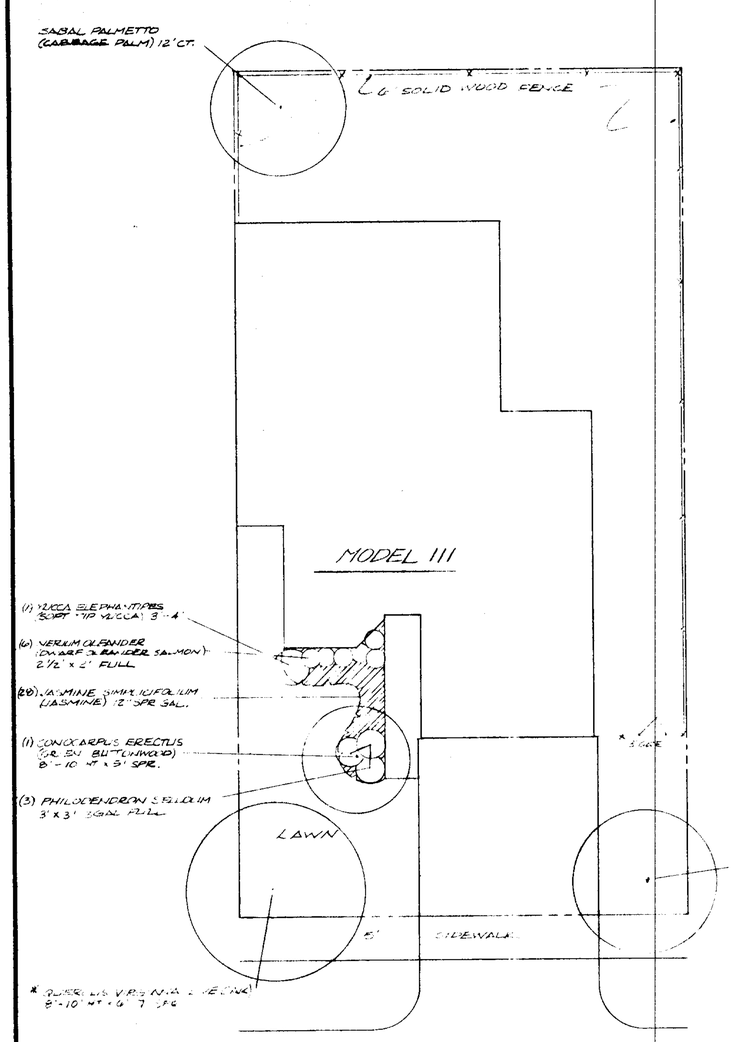

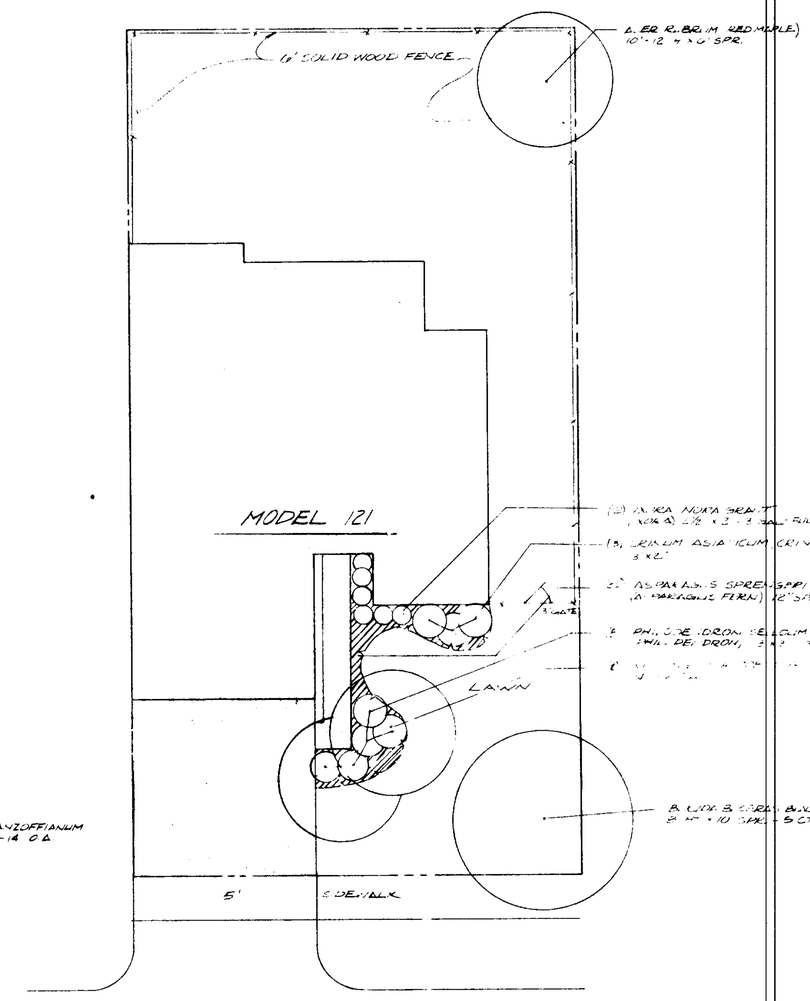

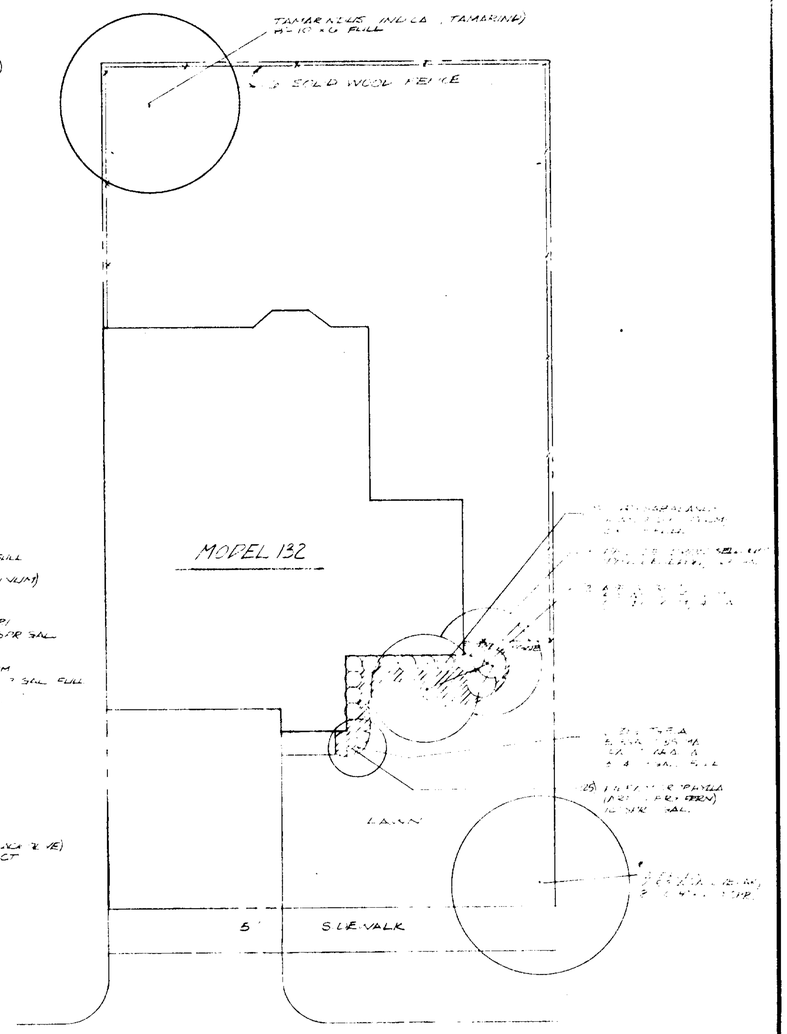

* NOTE:
STREET TREES SHOWN ON THIS PLAN WILL BE PLANTED IN ACCORDANCE WITH MUSS DETAILS.

* NOTE:
STREET TREES SHALL BE:
LIVE OAK - QUERCUS VIRGINIANA
RED MAPLE - ACER RUBRUM
DEPENDING ON AVAILABILITY AT TIME OF PLANTING.

1	9/22/87	Move street trees to lot in front of City					
NO.	DATE	APP.	REVISION	NO.	DATE	APP.	REVISION

DESIGNED: ____
DRAWN: CSO
CHECKED: ____

LUDOVICI & ORANGE
CONSULTING ENGINEERS INC.
329 PALERMO AVENUE, CORAL GABLES, FLORIDA 33134

WINSTON PARK

JOSHUA MUSS AND ASSOCIATES

TRACT "F"

TYPICAL LANDSCAPE PLAN
CYPRESS LAKES

SCALE: 1" = 1'
DATE: 9-11-87
PROJECT NO. 8148

SHEET: 5 OF 5