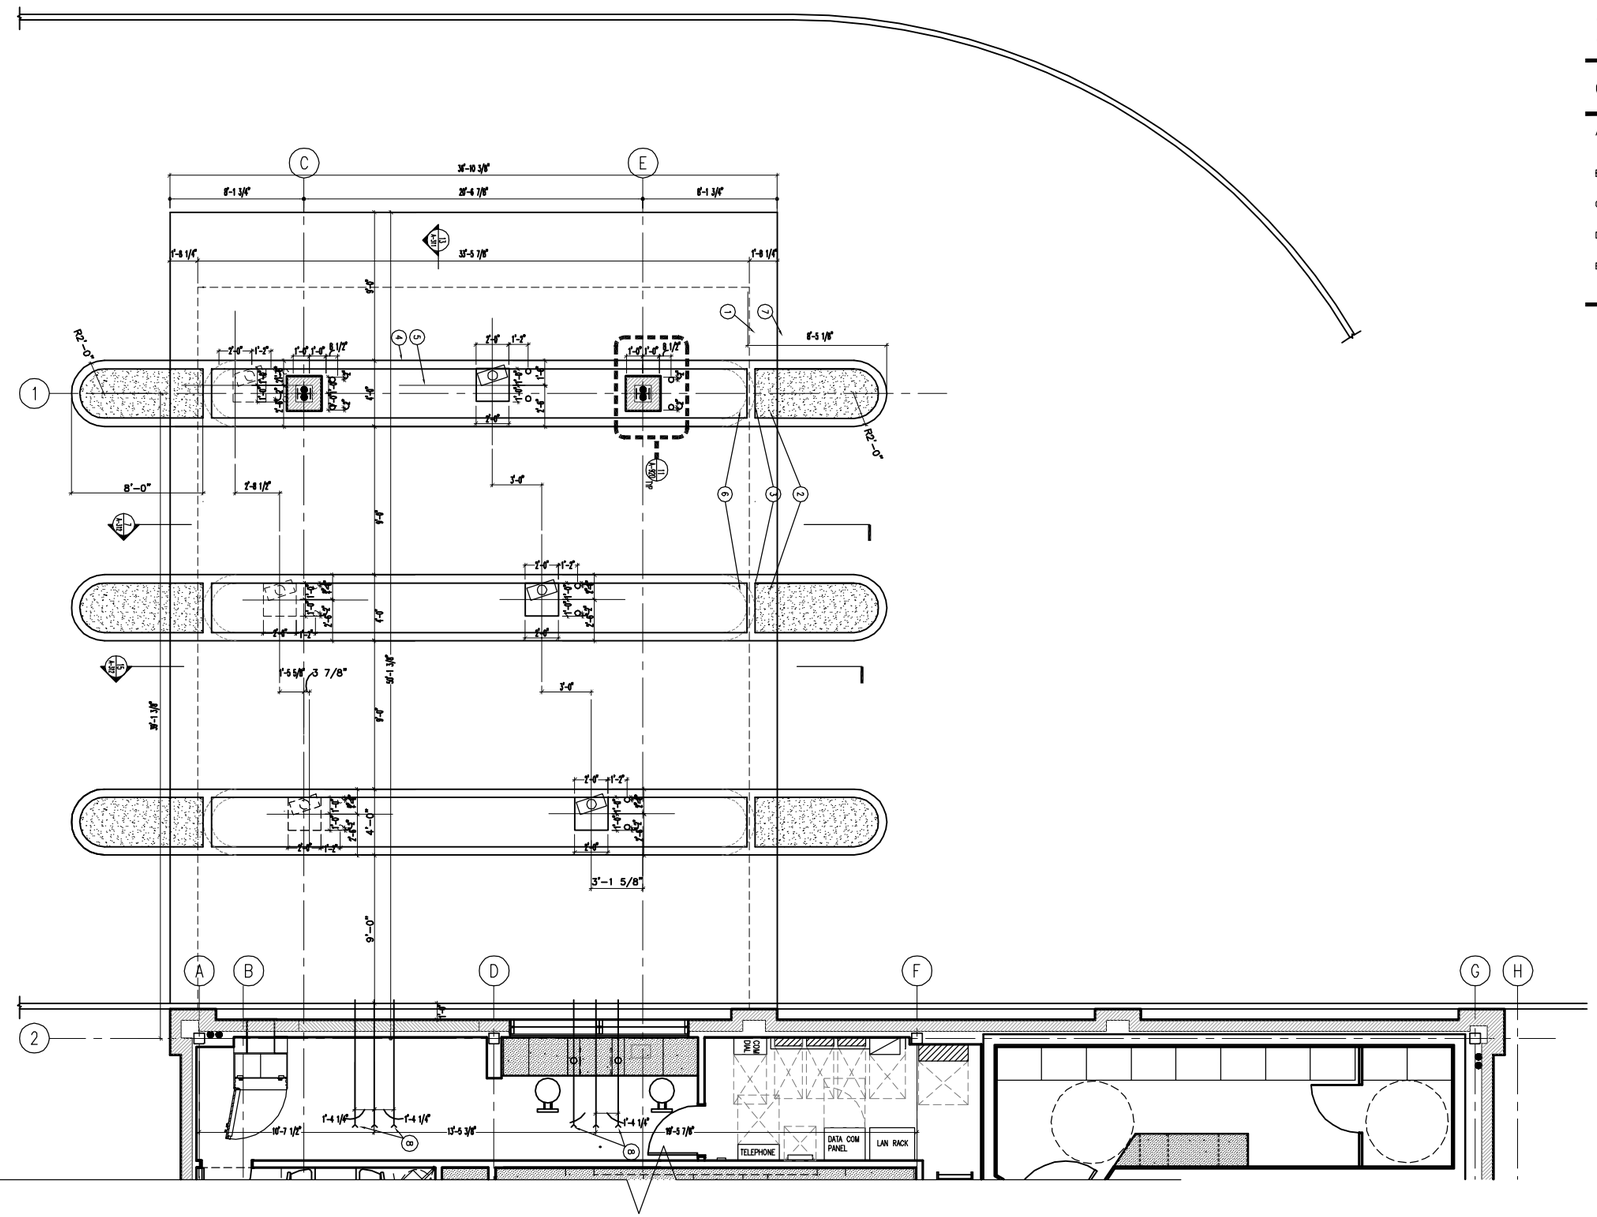

KEY NOTES

1. LINE OF OVER HANG ABOVE
2. LANDSCAPING TYP IN EACH ISLAND (SEE LANDSCAPING DWGS)
3. PAVER/CURB/LANDSCAPING TRANSITION
4. CURB TYP. @ EACH ISLAND (SEE SITE DWGS)
5. PAVERS TYP. @ EACH ISLAND (SEE SITE DWGS)
6. OPTIONAL EDGE OF CURB IF SITE DOES NOT ALLOW (VERIFY WITH SITE DWGS)
7. EDGE OF CONCRETE SLAB
8. LOCATION OF TELLER DOWNSEND UNITS

GENERAL NOTES

A. ALL NEW DOOR OPENINGS TO BE 4" OFFSET FROM ADJACENT WALL ON DOOR HINGE SIDE U.N.O.

B. ALL DIMENSIONS ARE TO FACE OF GWB OR FACE OF C.M.U. U.N.O.

C. ALL DUCTS PASSING THROUGH FIRE-RATED WALLS SHALL BE FIRE DAMPERED.

D. DIMENSIONS FOR GLASS ARE TO THE CENTERLINE, U.N.O.

E. DIMENSIONS NEVER TO FACE OF STUCCO U.N.O.

INTERARCH
11000 Atrium Way, Suite 100,
Mt. Laurel, NJ 08054
856.439.9000
Fax: 856.439.9005

STEVEN V. YARNALL
REGISTERED ARCHITECT
FL ARCH. REG. No. AR92940

07.20.06
DATE SIGNATURE

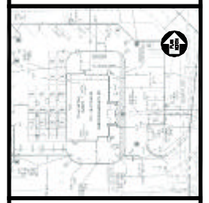

ISSUE OR REVISIONS

#	DATE	DESCRIPTION	BY	CHK

Commerce Bank

COCONUT CREEK BRANCH
SAWGRASS BLVD & LYONS ROAD
COCONUT CREEK, FL

ARCHITECTURAL PLANS
DRIVE THRU

PROJECT No. PS116.06	DWG NO. A201
SCALE 1/4" = 1'-0"	
DATE 07.20.06	