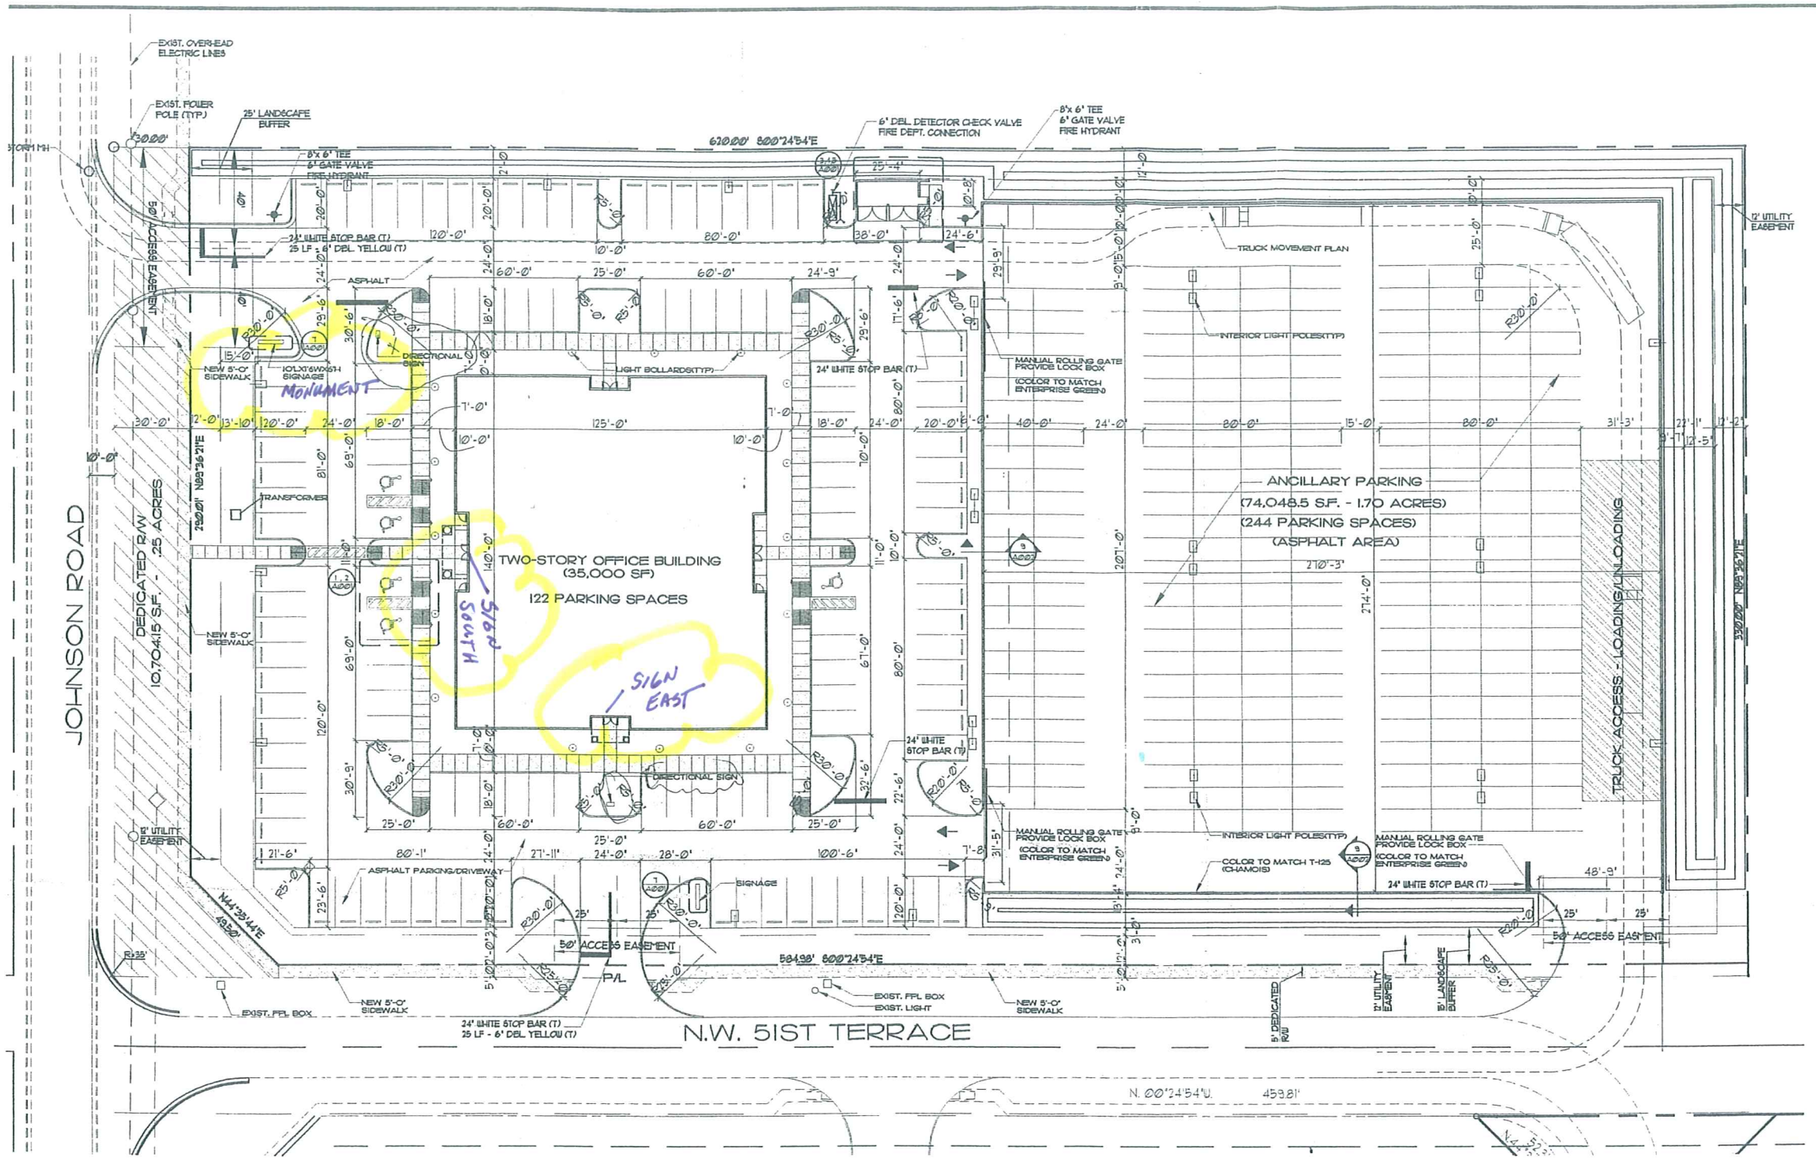

SITE PLAN
SCALE: 1" = 30'-0"

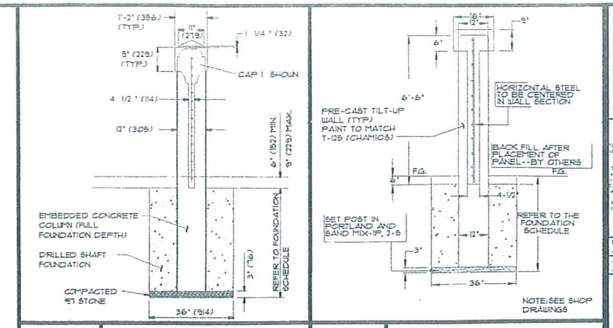

8 PARKING WALL COLUMN DETAIL
SCALE: 3/8"=1'-0"

9 PARKING WALL DETAIL
SCALE: 3/8"=1'-0"

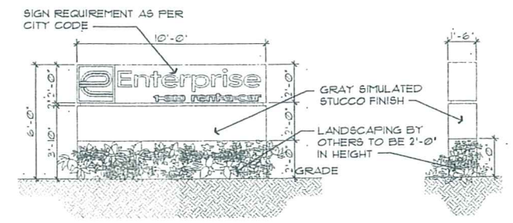

NOTE: LETTERS ON TWO SIDES

7 SIGNAGE
SCALE: 1/4"=1'-0"

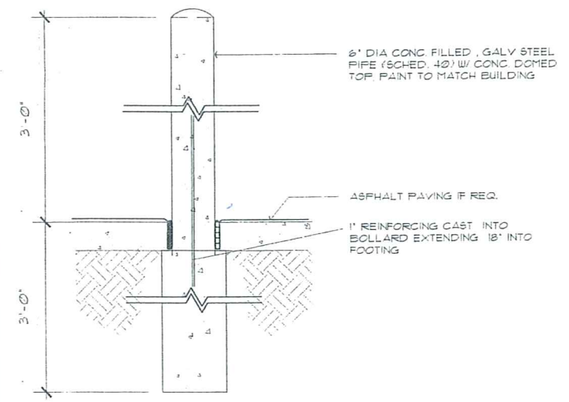

6 BOLLARD DETAIL
SCALE: 3/4"=1'-0"

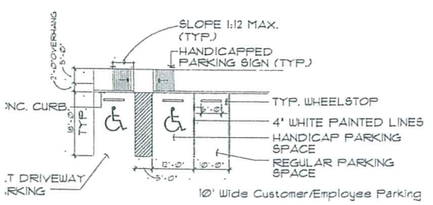

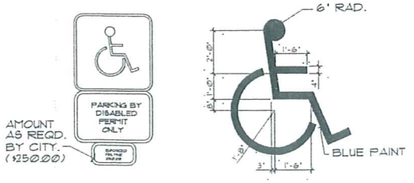

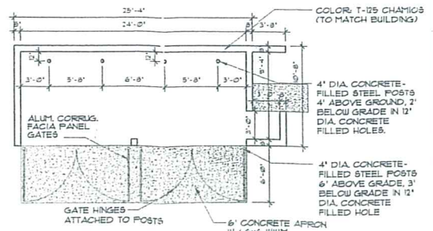

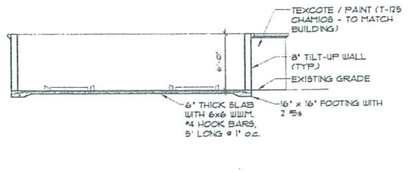

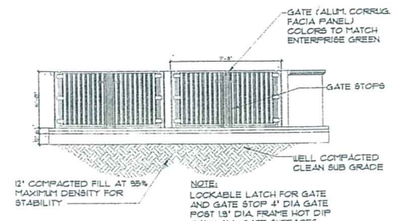

Tamara Peacock, R.A.
License No.: AA0002526

The Tamara Peacock Company Architects
One Financial Plaza 100 S.E. 3rd Ave.
Suite 132 Fort Lauderdale, Florida 33394
(954) 728-8000

© COPYRIGHT

This document is property of The Tamara Peacock Company and no part hereof shall be used except for the specific project which it is issued by The Tamara Peacock Company.

This Document was prepared by The Tamara Peacock Company exclusively for the work of the General Conditions of the Contract for Construction. This document does not grant authority to use it in other work and any use by an Owner or by any Contractor or subcontractor or material or equipment supplier, or their agents or employees, for other projects or for additions to this project, outside the limits of the work described in the Contract Documents, without the specific written permission of The Tamara Peacock Company and without liability for all claims, damages, losses and expenses including attorneys' fees arising out of or resulting therefrom shall be made by the