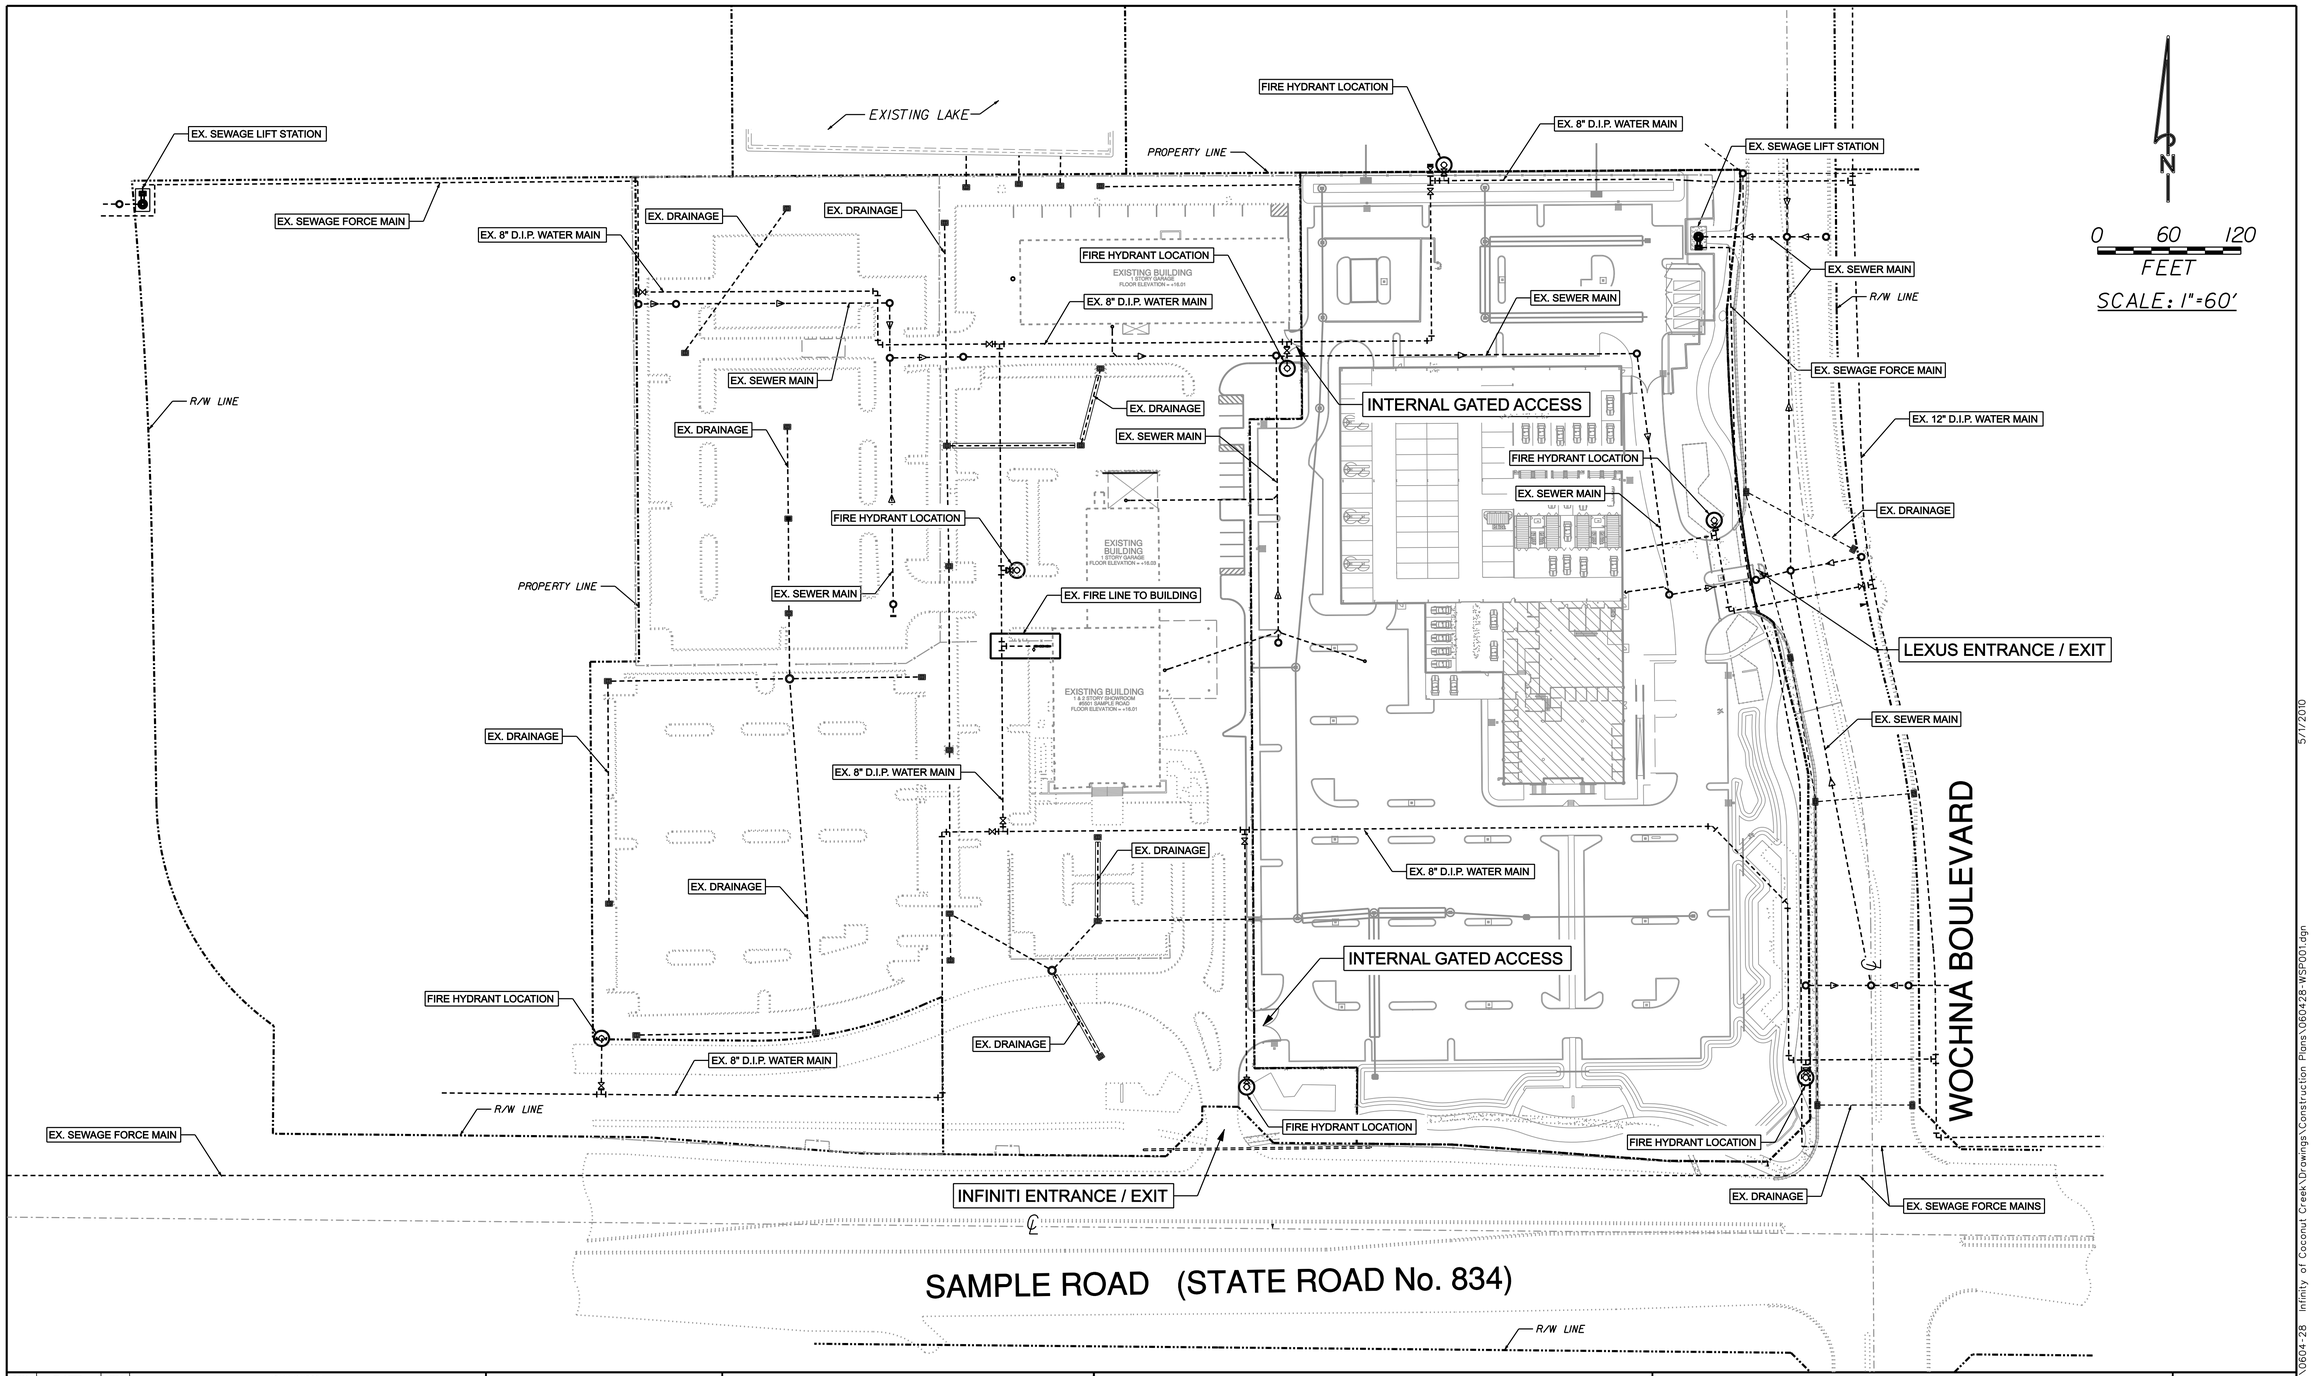

NO.	DATE	BY	REVISION
1.	4/22/10	A.Q.	CREATED EXHIBIT PER CITY D.R.C. REVIEW COMMENTS

Designed by: A.Q. Date: 4/10
Drawn by: G.H. Date: 4/10
Checked by: N.S. Date: 4/10

Approved by: ANTONIO QUEVEDO
Date: 5/1/2010
Registered Engineer Number 59471
State of Florida

HSQ GROUP, INC.
Consulting Engineers • Planners • Transportation
1489 West Palmetto Park Road, Suite 340
Boca Raton, Florida 33486 (561) 392-0221
Authorization Number 26258

INFINITI OF COCONUT CREEK
UTILITY & ACCESS EXHIBIT PLAN

PROJECT NUMBER 0604-28
SHEET NUMBER 6 of 6

Z:\Projects\2006\0604-28 Infinity of Coconut Creek\Drawings\Construction Plans\0604-28-WSP001.dgn
5/1/2010