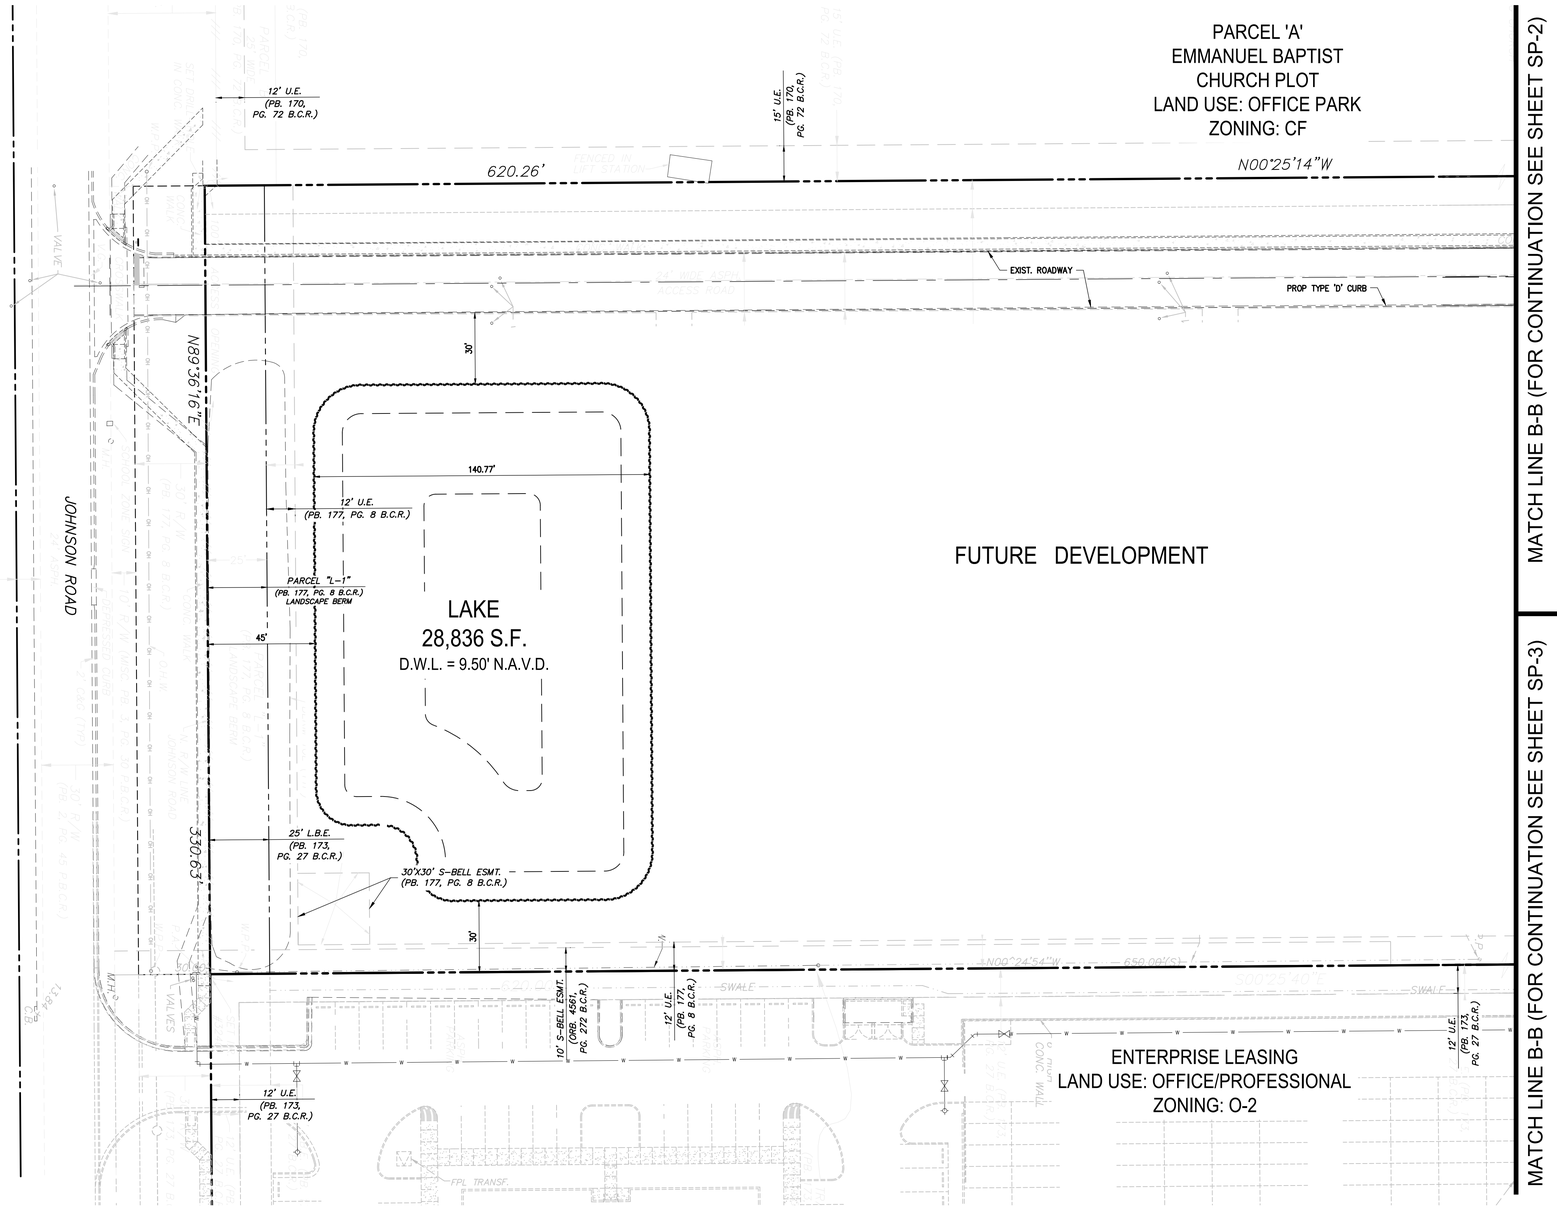

30 15 0 30 60
GRAPHIC SCALE
1" = 30'

Sun-Tech Engineering, Inc.
Engineers - Planners - Surveyors
1600 West Oakland Park Boulevard
Ft. Lauderdale, FL 33311
www.suntecheng.com
Certificate of Auth. # 7097
Phone (954)777-3123
Fax (954)777-3114

REVISIONS

NO.	DATE:	DESCRIPTION

JOHNSON TECHNOLOGY PARK II
CITY OF COCONUT CREEK
FLORIDA
SITE PLAN

DATE: Oct. 2014
SCALE: 1"=30'
DESIGNED BY: M.G.
DRAWN BY: M.A.S.
JOB NUMBER 13-3581
SHEET No. SP-4

SEAL
Clifford R. Loutan
Digitally signed by Clifford R. Loutan
DN: cn=Clifford R. Loutan, o=Sun-Tech Engineering, Inc., ou=PE, PS & SSRB, email=clifford.loutan@suntecheng.com, c=US
Date: 2016.04.11 11:11:00 -04'00'
Apr 11 2016
CLIFFORD R. LOUTAN, P.E.
FL. REG. NO. 56890

FILE: K:\PROJECTS\13-xxx\13-3581\Dwg\3581sp.dwg
PLOT DATE: 4/11/2016 2:42 PM BY: Miguel A. Sosa
LAYOUT: [SP-4]

K:\PROJECTS\13-xxx\13-3581\Dwg\3581sp.dwg, SP-4, 4/11/2016 2:42:02 PM, 1:1, Sun-Tech Engineering, Inc. (MAS)