PHASE 2
SITE PHOTOMETRICS PLAN

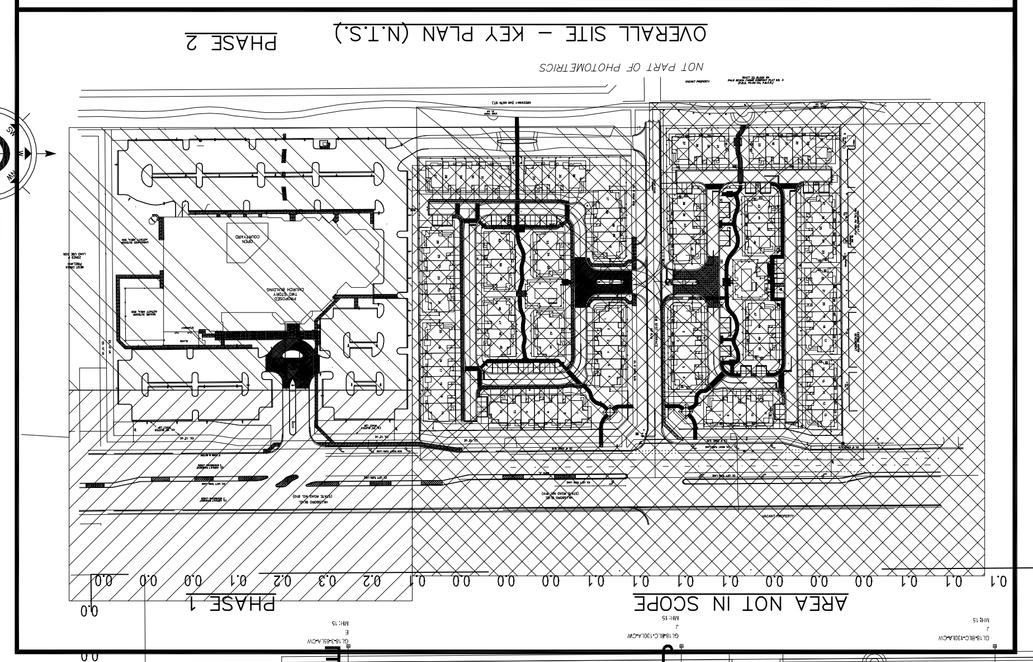

GENERAL NOTES

1. POLES ADJACENT TO ALL PROPERTY LINES ARE TO BE PROVIDED WITH HOUSE SIDE SHIELDS, INCLUDING POLES ALONG RESIDENTIAL PROPERTY LINES

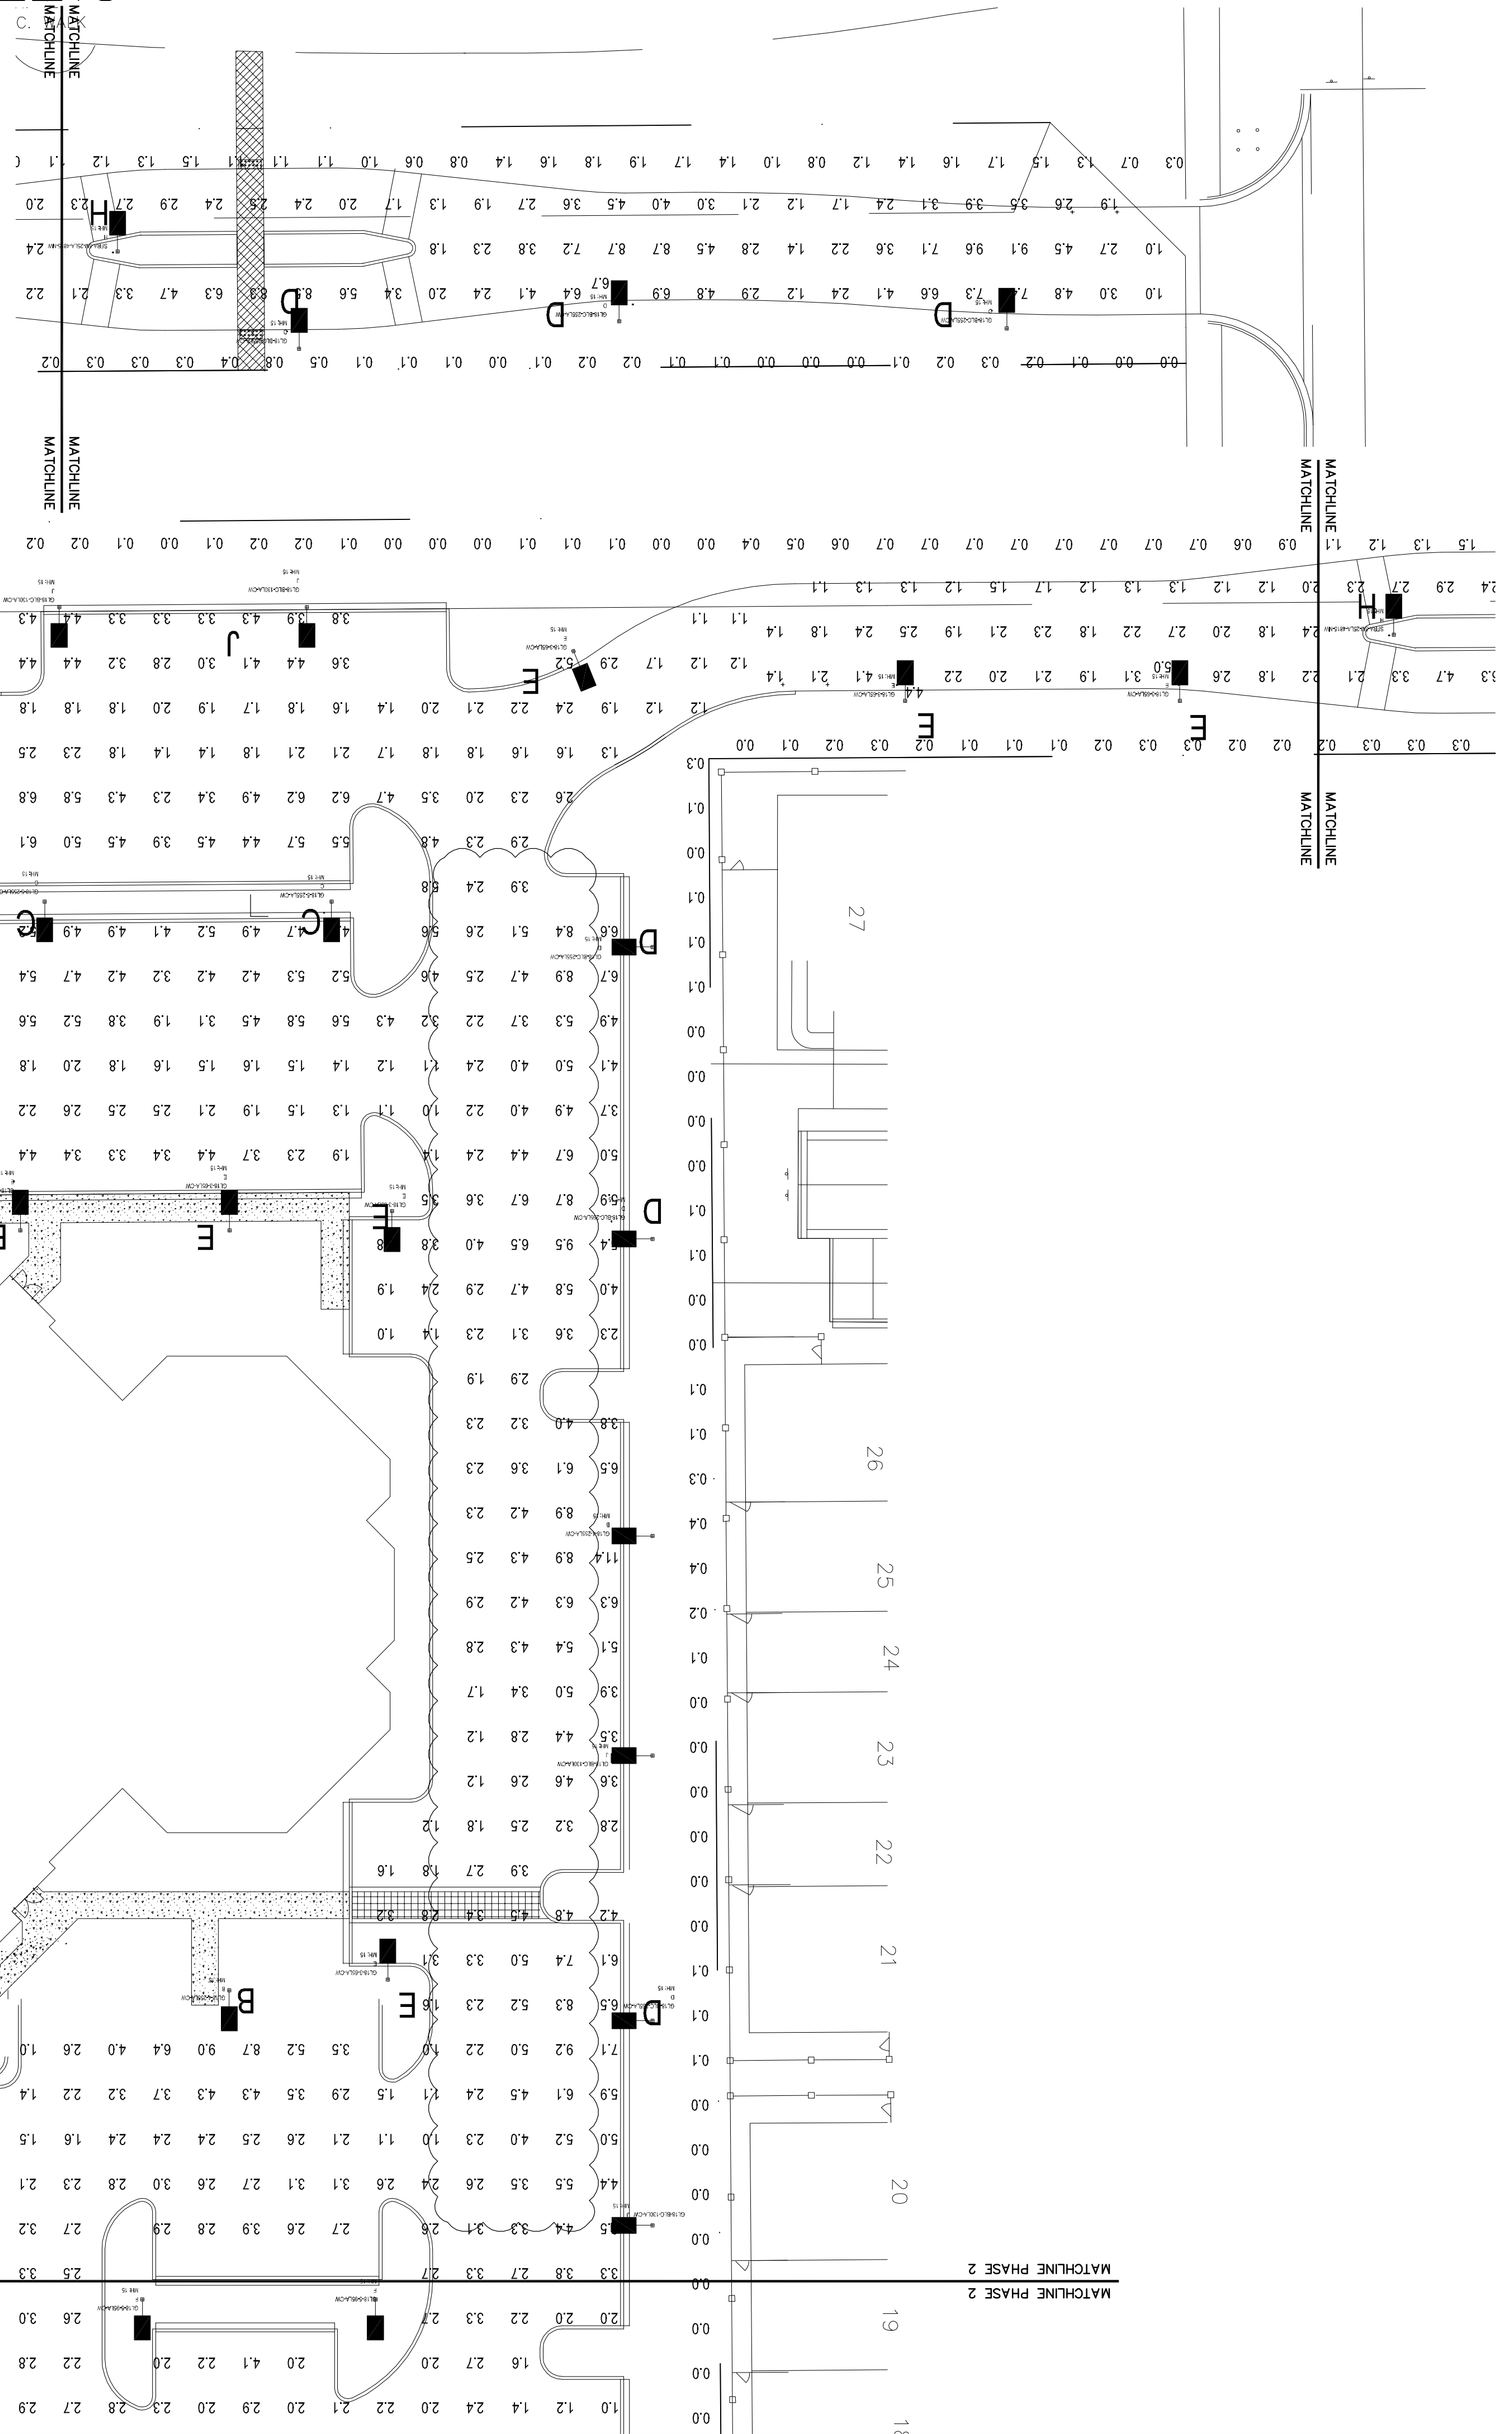

DRAWING NO.
E2

EDWARD TORRES AP 24792

SHEET TITLE
SITE PHOTOMETRICS PLAN

PH-2

REV.	DATE	ISSUE FOR
	06-11-2013	PRELIMINARY DESIGN
	09-8-2015	RESUBMITTAL

FIRST BAPTIST CHURCH OF COCONUT CREEK

5100 W. Hillsboro Blvd. Coconut Creek, FL 33073

T&T Design and Development Inc.
6810 Lyons Technology Circle
Suite 140, Coconut Creek, Fl.
info@tntdesginc.com
www.tntdesginc.com
Phn:(954) 725-9499
Fax:(954) 725-9388

DESIGN ARCHITECT

In accepting and utilizing any form of electronic media generated and provided by T&T Design and Development Inc, the Recipient covenants and agrees that all such drawings and data are instruments of service of T&T Design and Development Inc, who shall retain all copyrights. The Recipient further agrees not to use the CAD documents in whole or in part, for any purpose or project other than the project which is the subject of this Agreement. The Recipient agrees to waive all claims against T&T Design and Development Inc resulting in any way from any unauthorized changes or reuse of the drawings and data for any other project by anyone other than T&T Design and Development Inc. In addition, the Recipient agrees, to the fullest extent permitted by law, to indemnify and hold T&T Design and Development Inc harmless from any damage, liability or cost, including reasonable attorney's fees and costs of defense, arising from any changes made by anyone other than T&T Design and Development Inc or from any reuse of the drawings and data without the prior written consent of T&T Design and Development Inc. Under no circumstances shall transfer of the drawings and other instruments of service on electronic media for use by the Recipient be deemed a sale by merchantability and fitness for any particular purpose.

COPYRIGHT © 2013 T&T DESIGN AND DEVELOPMENT INC. THESE DRAWINGS ARE THE PROPERTY OF T&T DESIGN AND DEVELOPMENT INC. AND SHALL NOT BE USED OR REPRODUCED IN ANY MANNER WHATSOEVER WITHOUT THE EXPRESSED WRITTEN CONSENT OF T&T DESIGN AND DEVELOPMENT INC. ALL RIGHTS RESERVED.