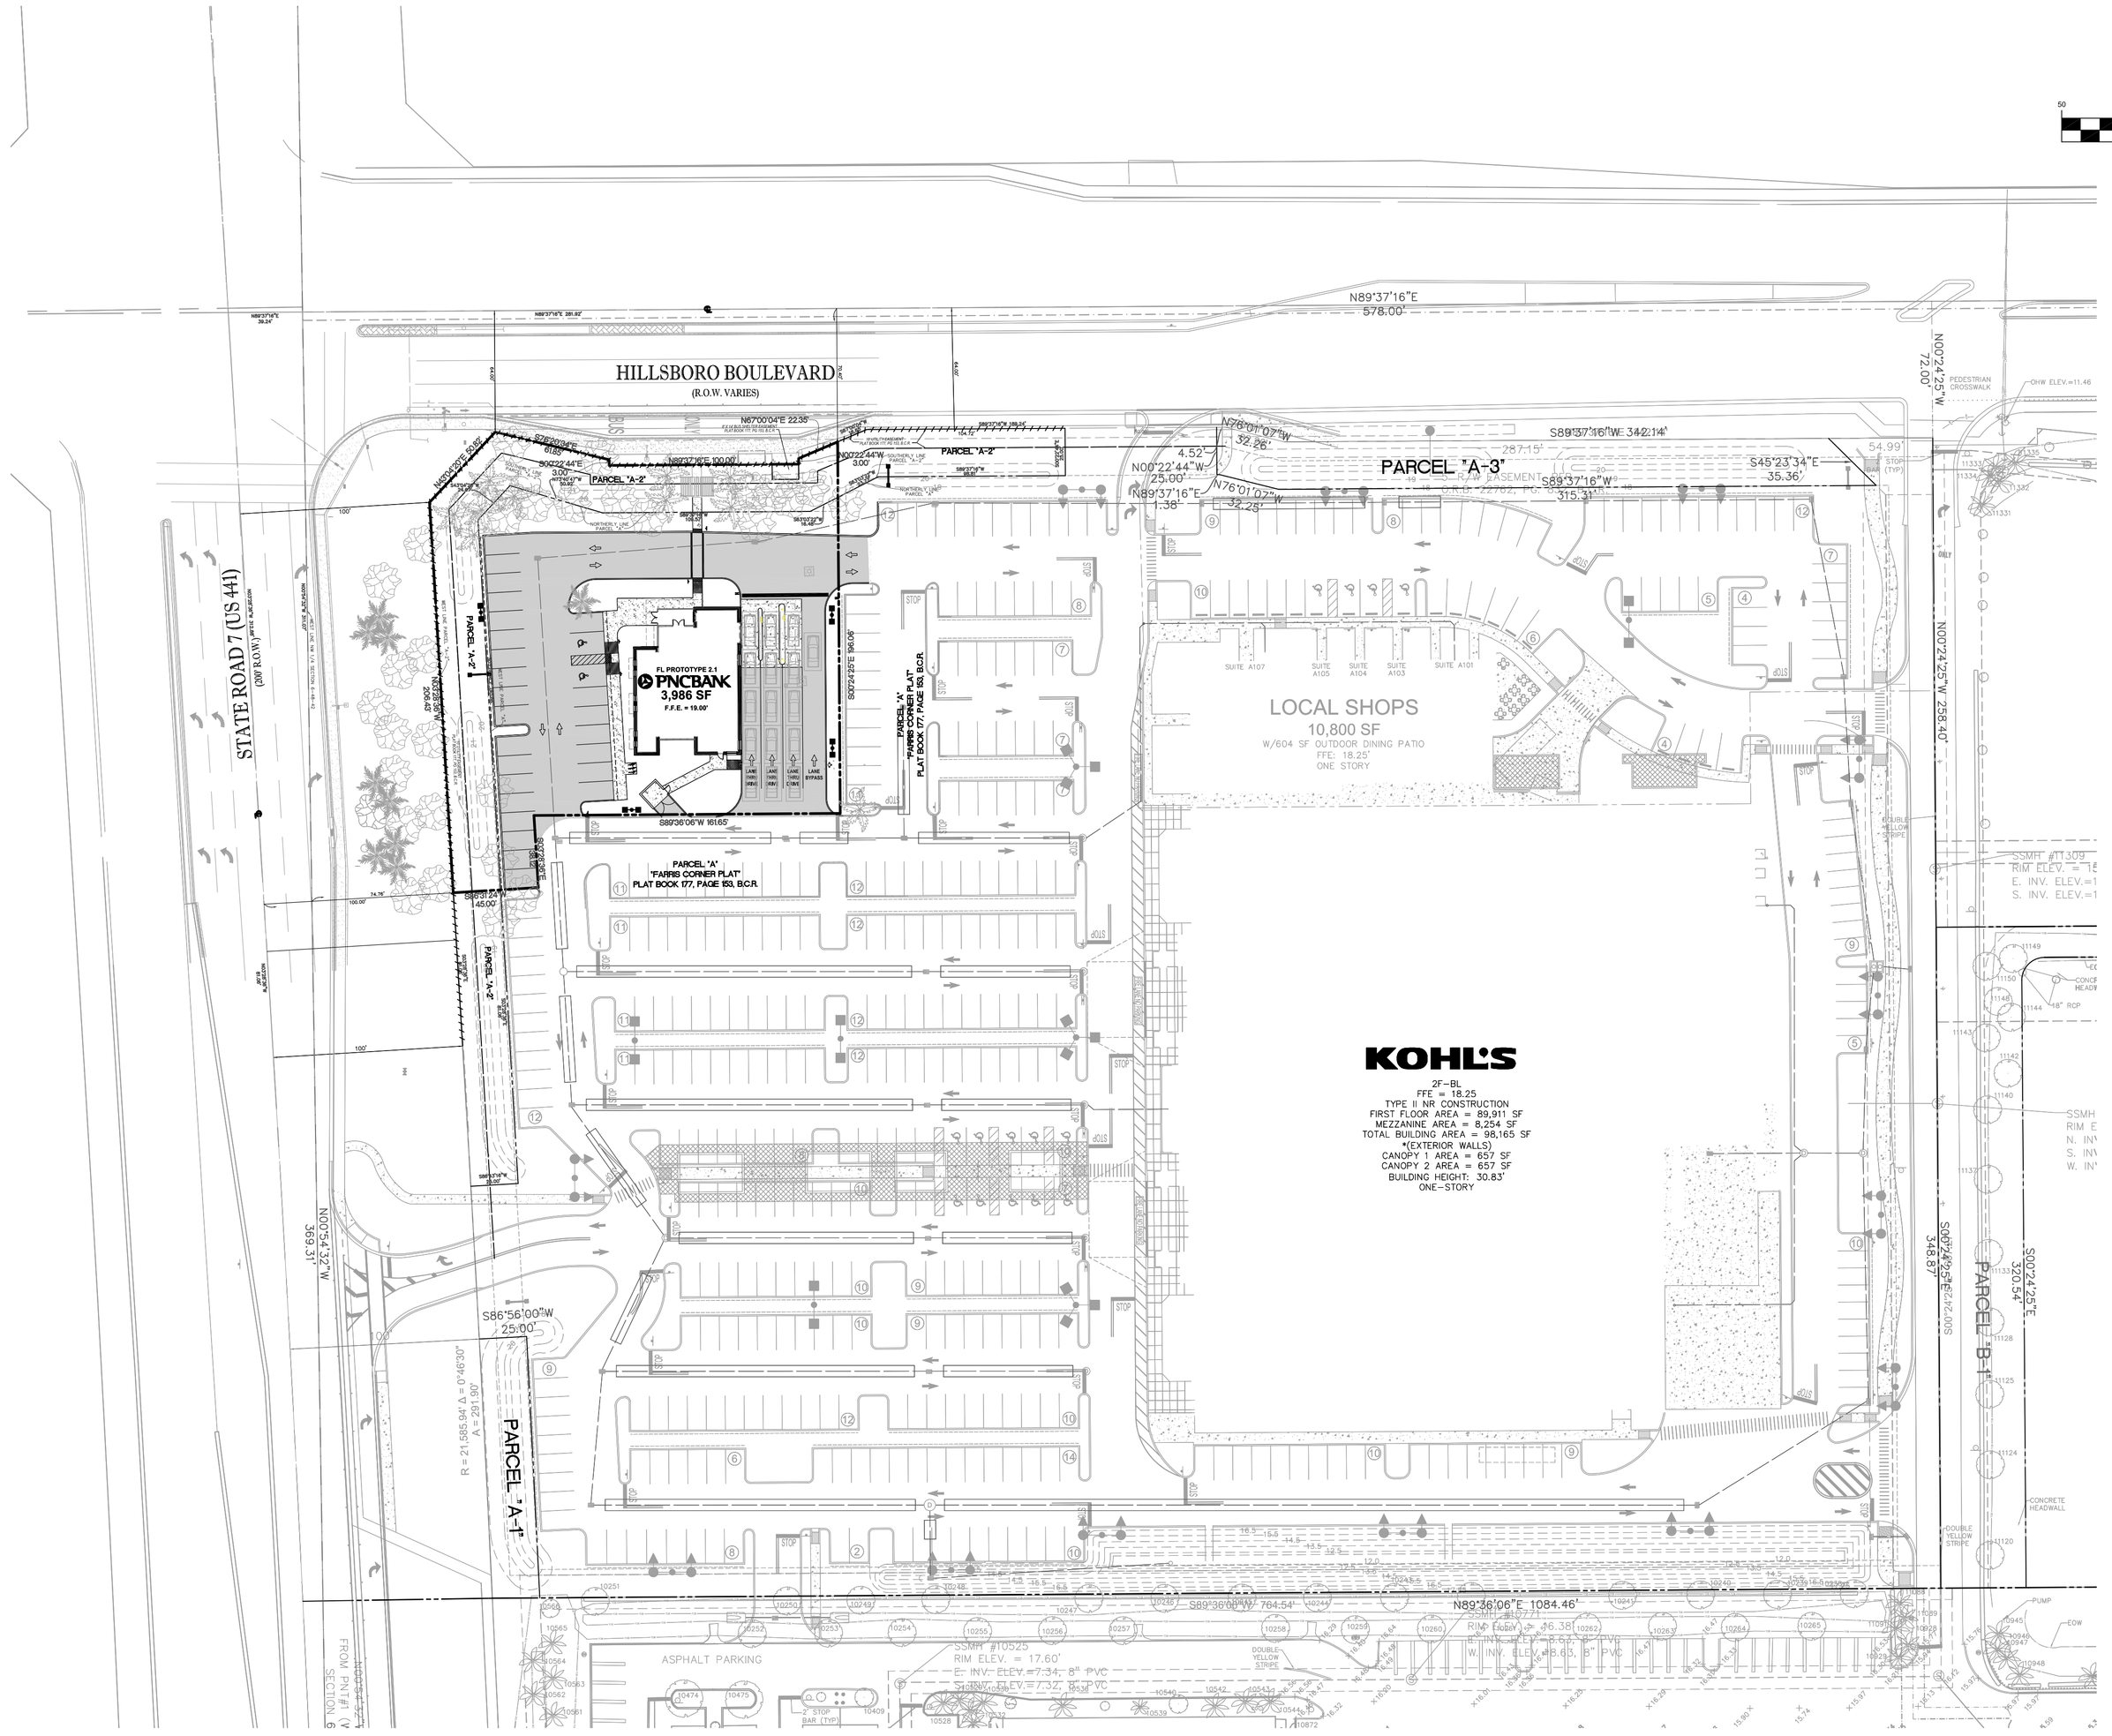
HILLSBORO BOULEVARD
(R.O.W. VARIES)
STATE ROAD 7 (US 441)
PARCEL "A-2"
PARCEL "A-1"
PARCEL "A-3"
PARCEL "B-1"
PARCEL "A"
"FARRIS CORNER PLAT"
PNCBANK
3,986 SF
F.F.E. = 19.00'
LOCAL SHOPS
10,800 SF
W/604 SF OUTDOOR DINING PATIO
FFE: 18.25'
ONE STORY
KOHL'S
2F-BL
FFE = 18.25
TYPE II NR CONSTRUCTION
FIRST FLOOR AREA = 89,911 SF
MEZZANINE AREA = 8,254 SF
TOTAL BUILDING AREA = 98,165 SF
*(EXTERIOR WALLS)
CANOPY 1 AREA = 657 SF
CANOPY 2 AREA = 657 SF
BUILDING HEIGHT: 30.83'
ONE-STORY
ASPHALT PARKING
N89°37'16"E 578.00'
S89°37'16"W 342.14'
N89°36'06"E 1084.46'
S89°36'06"W 764.54'
S00°24'25"E 348.87'
S86°56'00"W 25.00'
N00°22'44"W 25.00'
N89°37'16"E 1.38'
S45°23'34"E 35.36'
N76°01'03"W 32.28'
N00°22'44"W 100.00'
S00°22'44"W 3.00'
N87°00'04"E 22.30'
N89°37'16"E 315.31'
287.15'
54.99'
SUITE A107
SUITE A105
SUITE A104
SUITE A103
SUITE A101
DOUBLE YELLOW STRIPE
2" STOP BAR (TYP.)
CONCRETE HEADWALL
PUMP
CDW
SSMH #10525
RIM ELEV. = 17.60'
E. INV. ELEV.=7.34' 8" PVC
S. INV. ELEV.=7.34' 8" PVC
W. INV. ELEV.=8.63' 8" PVC
