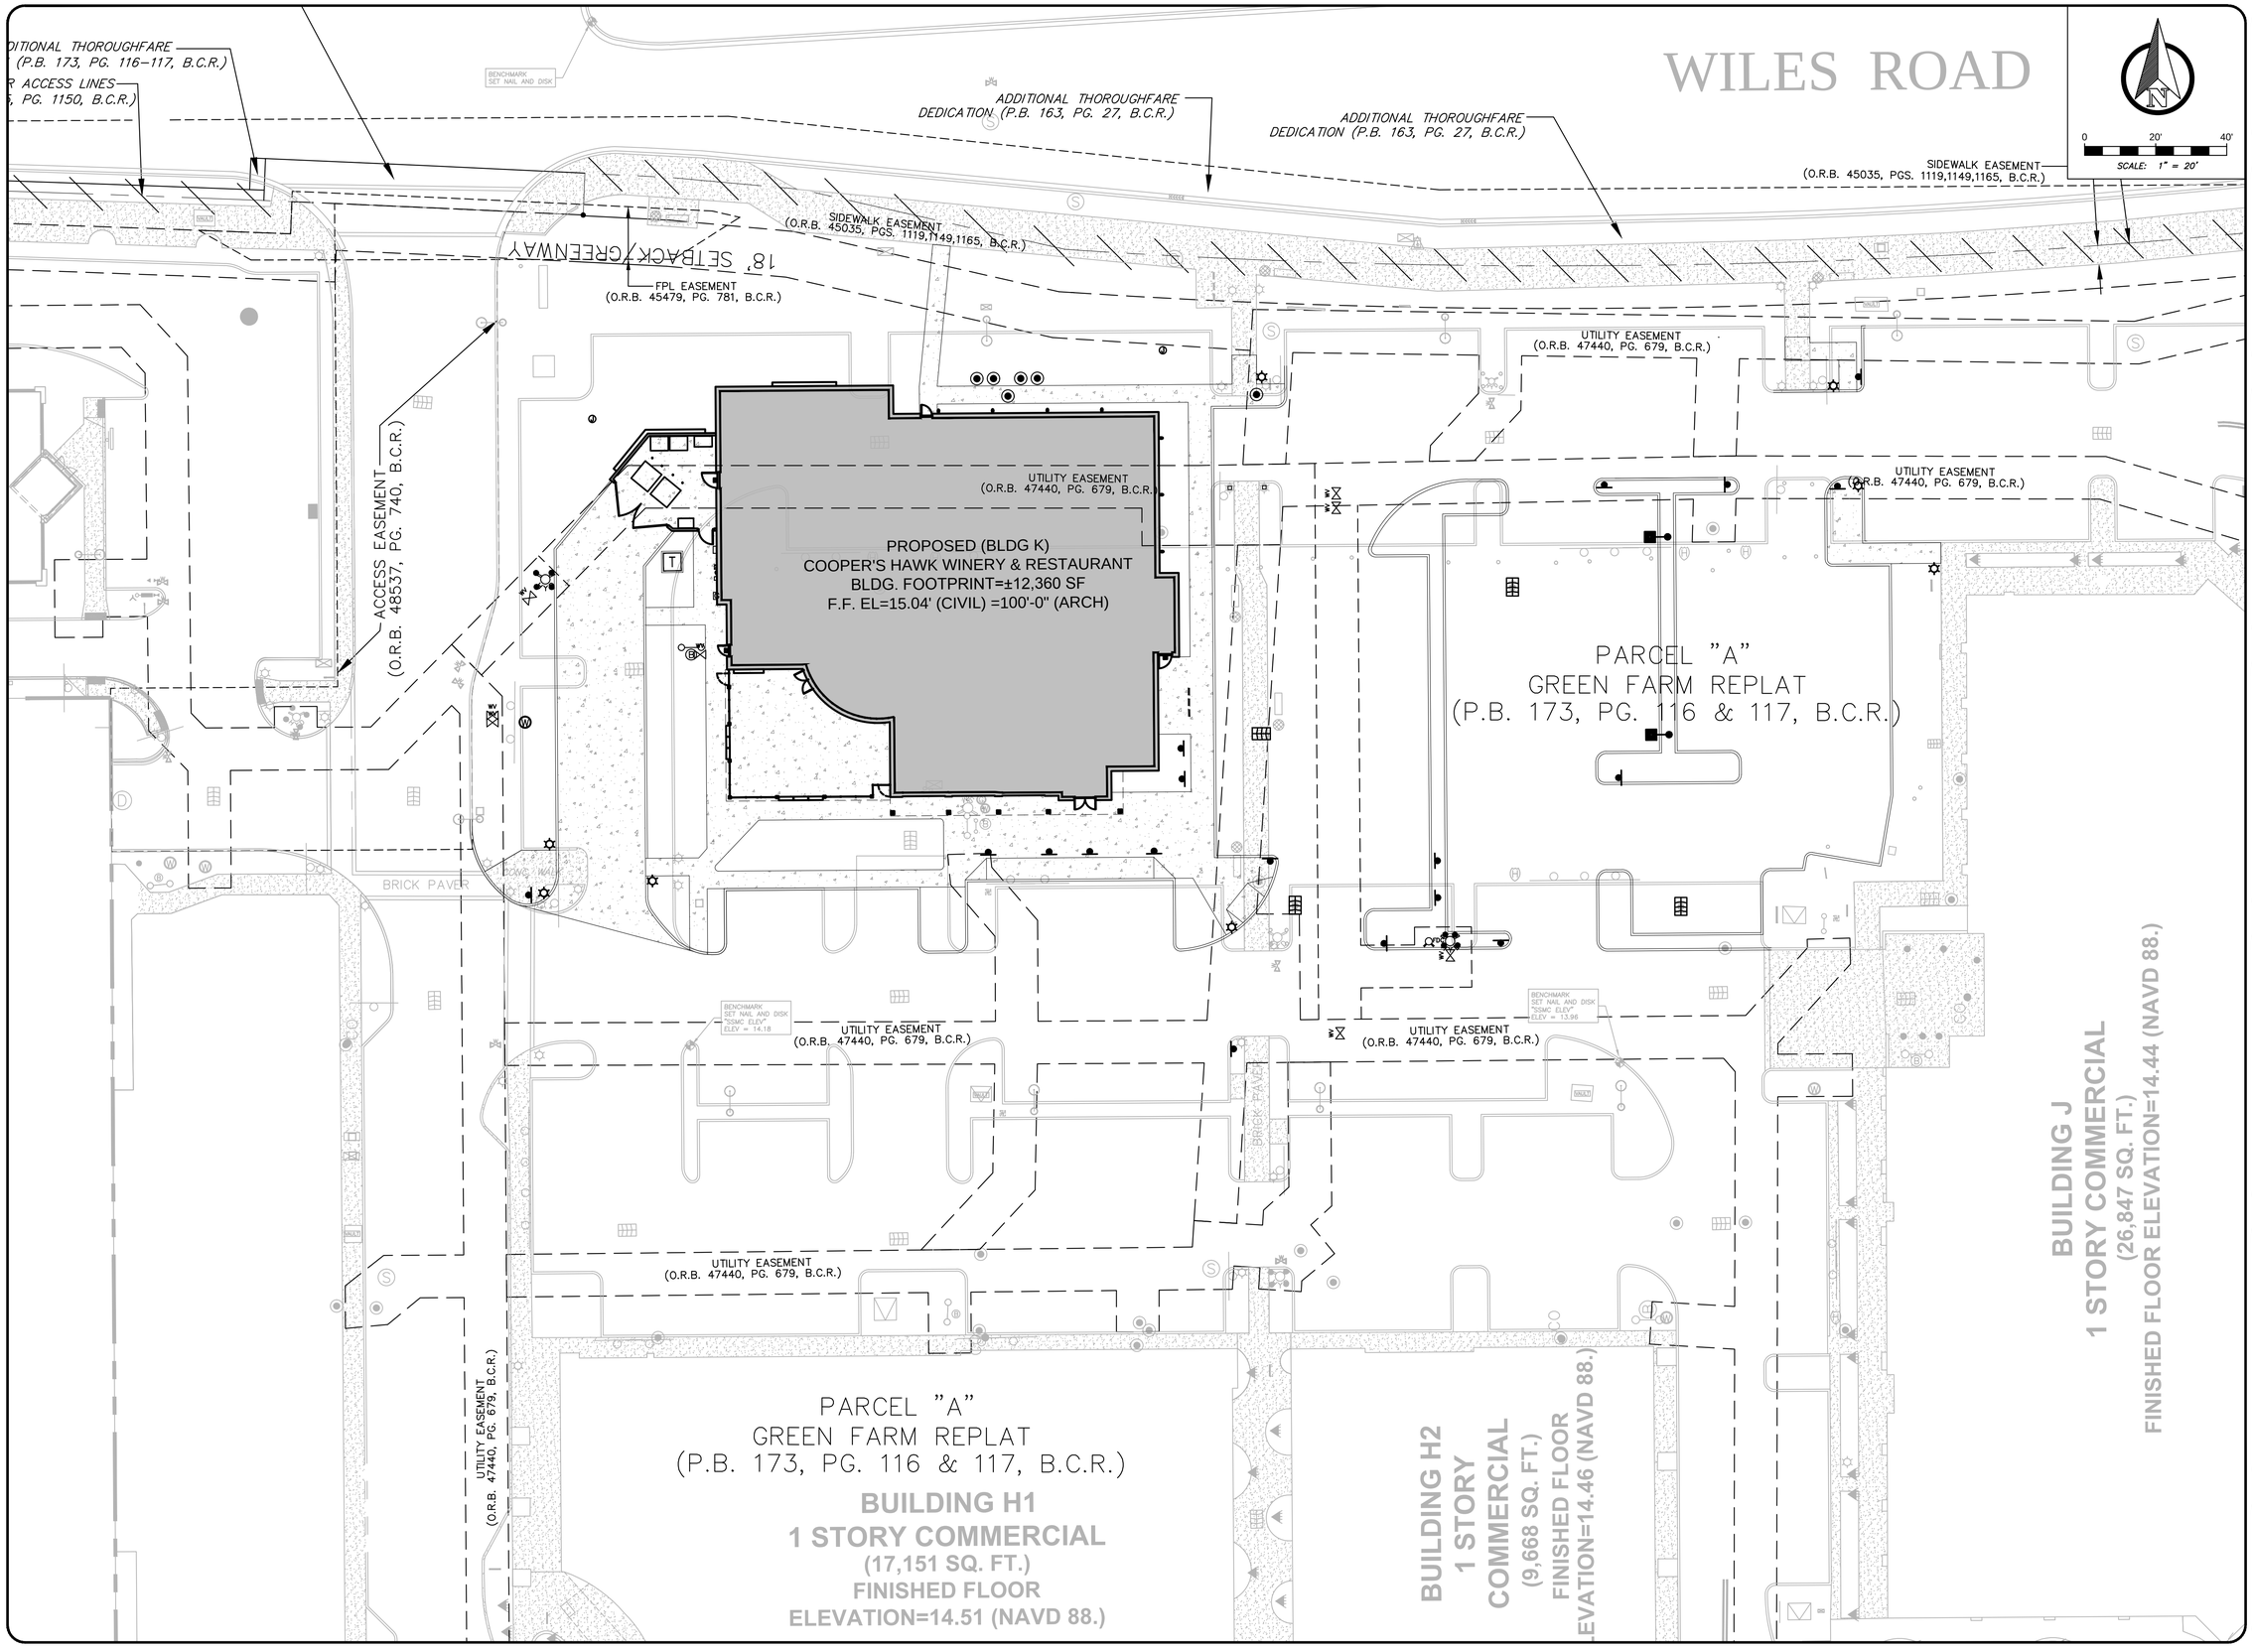

Ron Tecrimp
LICENSED No. 71653 STATE OF FLORIDA

ISSUED FOR SITE PLAN REVIEW

THE CONTINEO GROUP
FL CERTIFICATE OF AUTHORIZATION
THE CONTINEO GROUP
572 OAKDALE ROAD, ATLANTA, GA 30307
WWW.THECONTINEOGROUP.COM

SKYE GROUP
1100 SUPERIOR AVE., SUITE 600
CLEVELAND OH 44114
(216) 658-4300
SKYE-GROUP.NET

GARRISON INVESTMENT GROUP
GARRISON INVESTMENT GROUP
1350 AVENUE OF THE AMERICAS, SUITE 905
NEW YORK, NY 10019 PHONE: 212.372.9500
WWW.GARRISONINV.COM

#	DATE	REVISIONS	BY

These drawings and the designs represented herein, are the exclusive property of The Contineo Group and are not to be used in whole or in part for any purpose other than for the project intended without the express written consent of The Contineo Group. Any unauthorized use or reproduction of these drawings and designs is prohibited.

COOPER'S HAWK WINERY & RESTAURANT AT THE PROMENADE AT COCONUT CREEK
JURISDICTION: CITY OF COCONUT CREEK
LANDLOT: SECTION 18, TOWNSHIP 48 SOUTH, RANGE 42 EAST, BROWARD COUNTY
LOCATION: PROMENADE AT COCONUT CREEK
4473 LYONS ROAD
COCONUT CREEK, FL 33073

EASEMENT PROPERTY PLAN

JOB NO: 15-187
DATE: 02/16/16
SHEET SP4.0
PLAN REVIEW