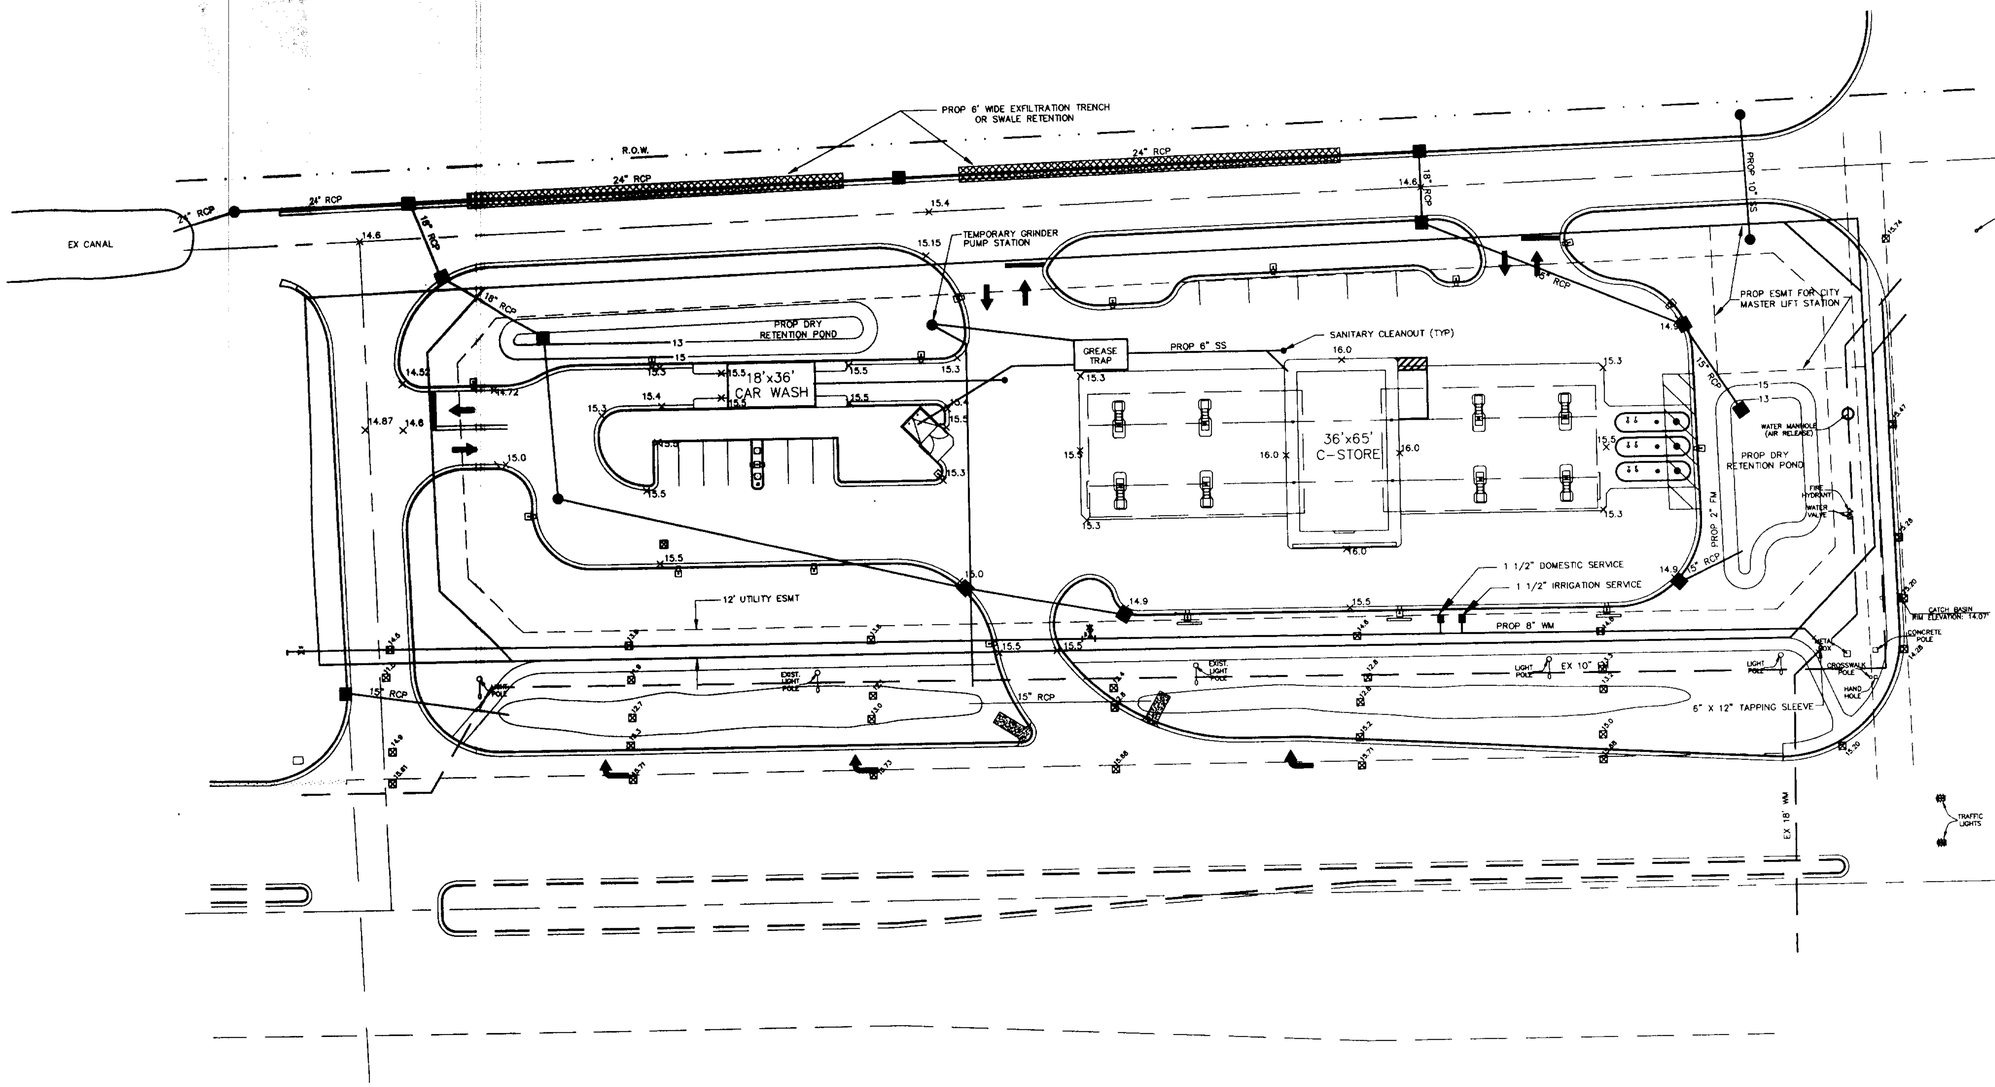

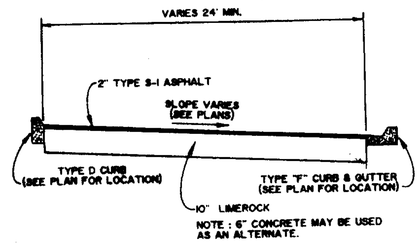

TYPICAL SECTION A - A

BY	DESCRIPTION	DATE	REV

C C L CONSULTANTS INC
ENGINEERS SURVEYORS PLANNERS
2200 PARK CENTRAL BLVD. N. SUITE 100 POMPANO BEACH, FL 33064 (305) 974-2200
WEST PALM BEACH ORLANDO

DAVID W. HARRIS, P.E.
FLORIDA REGISTRATION NO. 37942
SEP 24 1992

DRAWN DMF/CRW | DESIGNED DH | CHECKED DH | DATE 9-23-92

GAS FACILITY AND CONVENIENCE MART
FOR
AMERICAN EQUITY CORPORATION

POMPANO BEACH

SCALE 1" = 30'
PROJECT NO. 3157
SHEET C1 OF 1