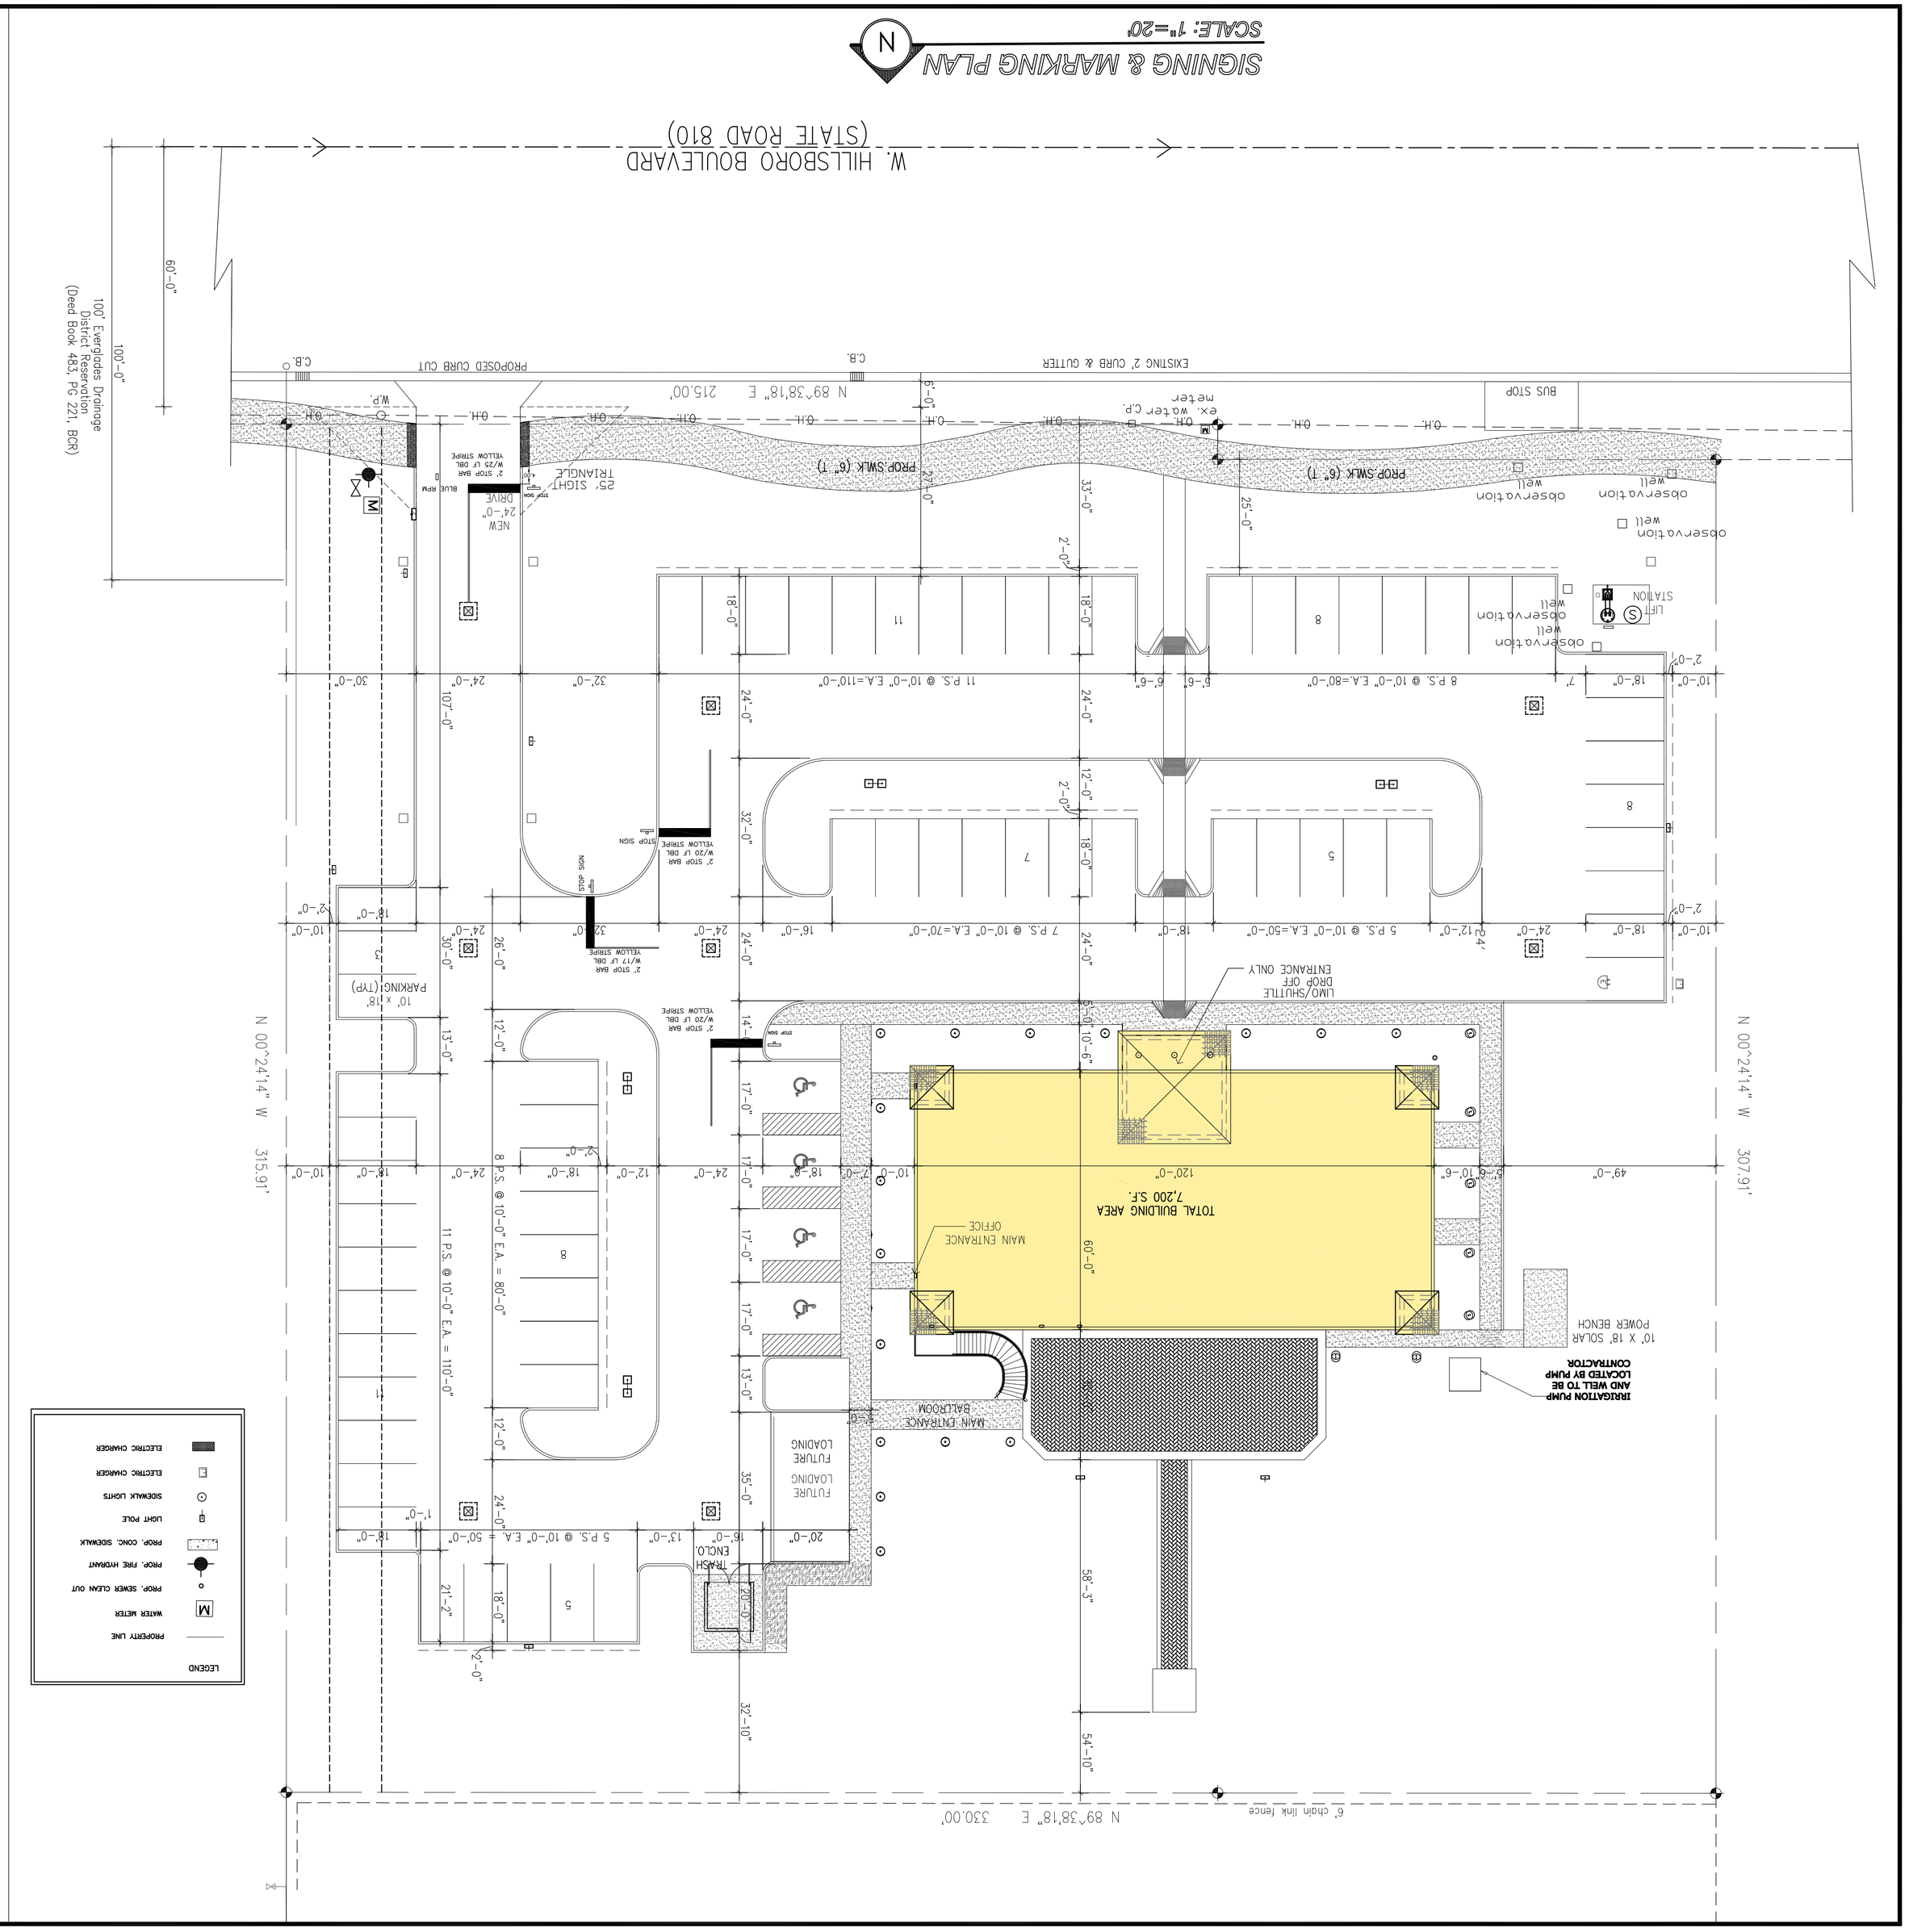

SIGNING & MARKING NOTES:

1. INSTALL SIGNS, STRIPPING AND WHEEL STOPS AS INDICATED ON PLANS.
2. ALL STOP BARS AND LANE SEPARATORS SHALL BE THERMOPLASTIC. ALL OTHER STRIPPING SHALL BE FOOT REFLECTIVE PAINT.
3. ALL SIGNS SHALL BE HIGH INTENSITY.
4. SEE DETAILS THIS SHEET FOR HANDICAP AND REGULAR STALL STRIPING.

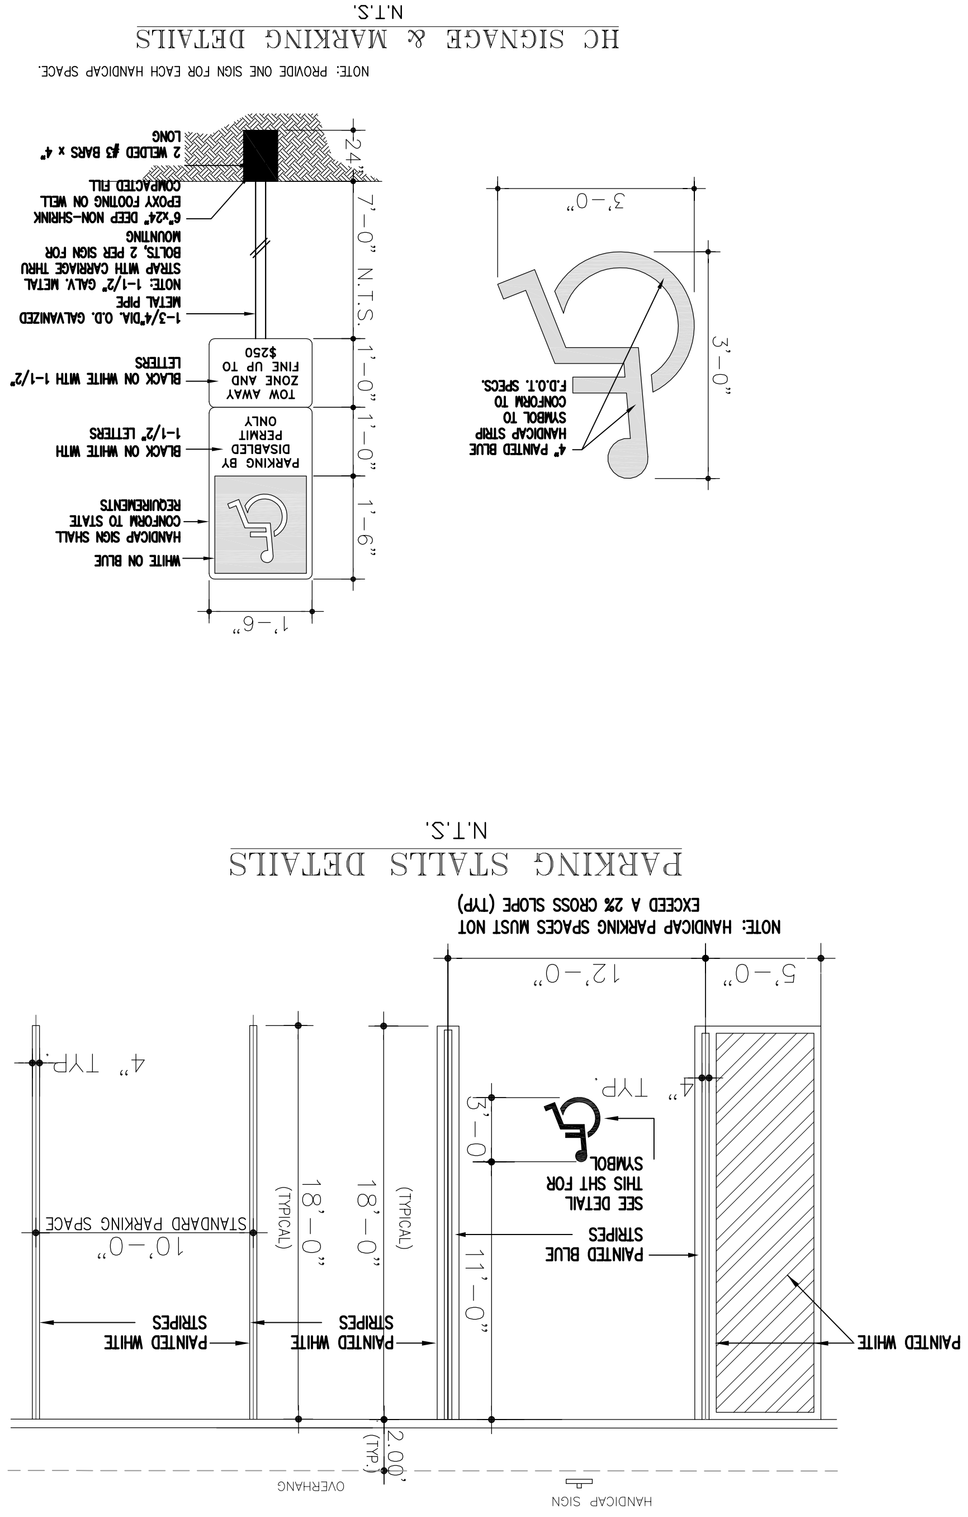

GEA PROJECT NO.: 19012
DATE: 03-20-2019
SCALE: AS SHOWN
DESIGNED BY: R.B.J.
DRAWN BY: L.B.
CHECKED BY: R.B.J.
APPROVED BY: R.B.J.

SHEET TITLE
SIGNING & MARKING PLAN
C9 OF 9

REVISIONS

No.	DATE	DESCRIPTION

PROPOSED BALLROOM FOR: VISTA GARDENS
5011 W HILLSBORO BLVD.
COCONUT CREEK, FL

SEAL
Regina Bobo-Jackson
Digitally signed by Regina Bobo-Jackson
Date: 2020.08.06 10:13:04 -04'00'
DATE: REGINA BOBO-JACKSON, P.E.
FL P.E. NO.: 38550

GATOR ENGINEERING ASSOCIATES, INC.
11390 TEMPLE STREET
COOPER CITY, FL 33330
TEL: (954) 434-5905 FAX: (954) 434-5904
CERTIFICATE OF AUTHORIZATION NUMBER 30230