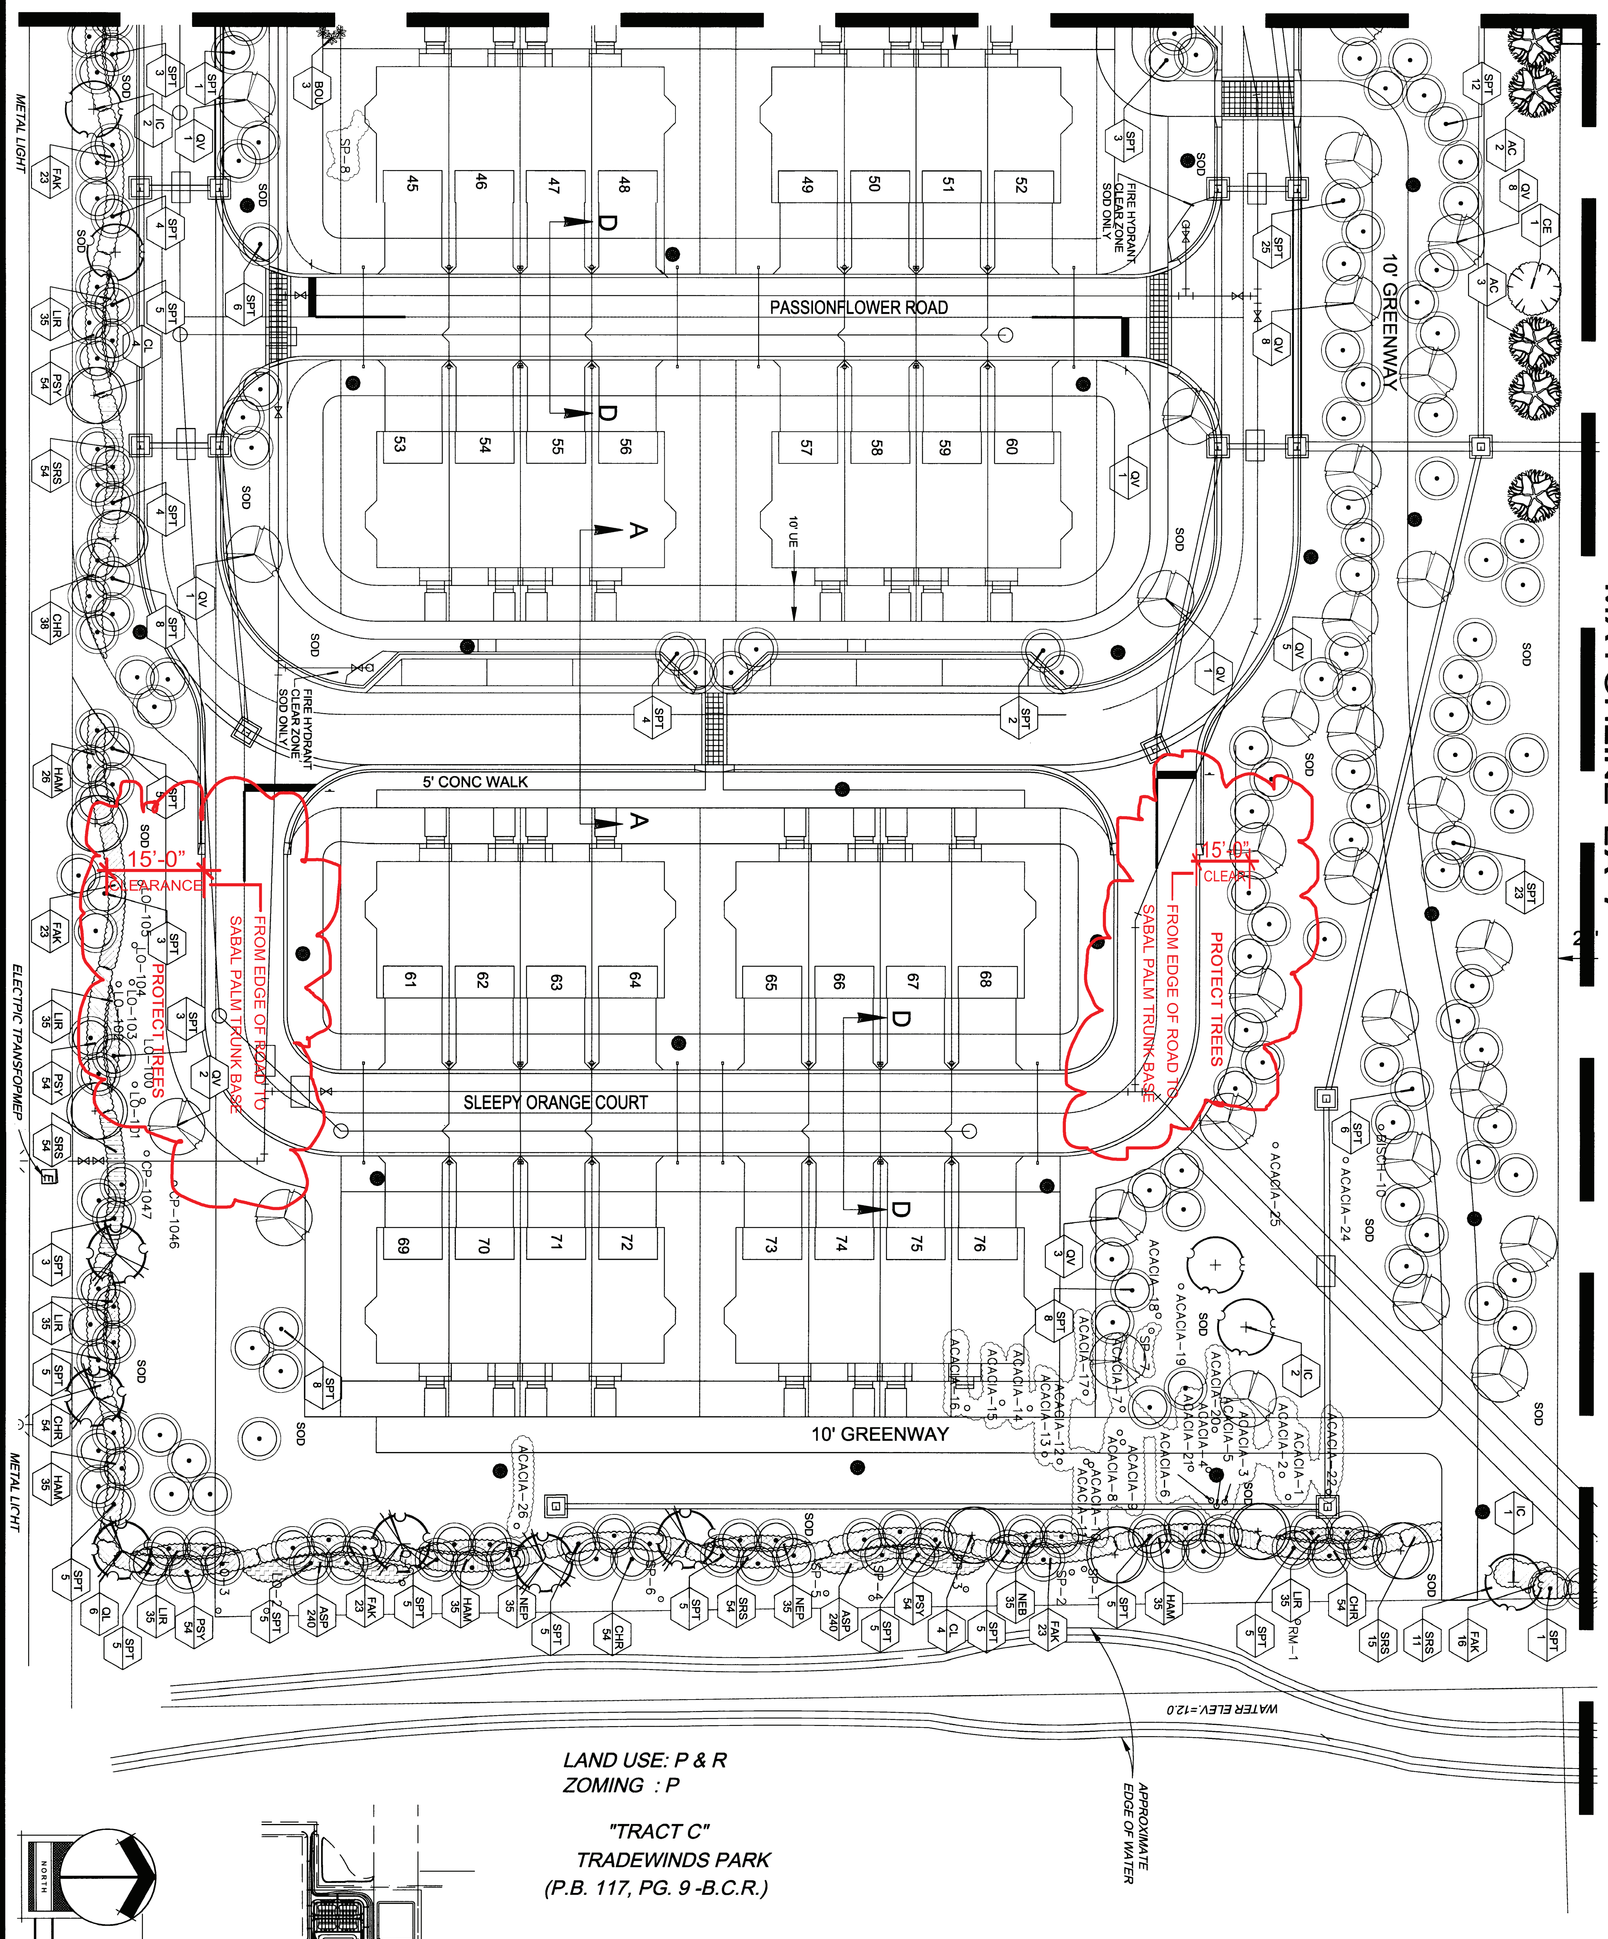

LAND USE: P & R
ZONING : P

"TRACT C"
TRADEWINDS PARK
(P.B. 117, PG. 9 -B.C.R.)

SCALE: 1" = 20'-0"

LANDSCAPE PLAN

SCALE: 1" = 20'-0"
DRAWN BY: RC
DRAWING #: LP5a.DWG
FILE #: 710.12
DATE: 10/31/03
REVISED: 12/18/03
3/9/04
4/1/04

SHEET # LA-4

FOXFORD TRAILS

PREPARED FOR TOWN & COUNTRY

COCONUT CREEK, FLORIDA

LAND DESIGN SOUTH
Landscape Architecture/Land Planning/Environmental Consulting