

Schubke
Shickin &

Associates, Inc.

LAND SURVEYORS

CIVIL ENGINEERS

LAND PLANNERS

LB#87

3240 CORPORATE WAY

MIAMI, FL 33155-2010

TEL: (305) 652-7010

FAX: (305) 652-4284

REVISIONS

Date	Remarks	By
9/27	REVISION #1 PER J.T.	J.T.
10/30	REVISION #2 PER J.T.	J.T.
02/12	CITY COMMENTS	M.G.
8/27/14	REVISION #4 PER CITY COMMENTS	M.G.

SIMONTON COURT
SIGHT TRIANGLE EXHIBIT
COCONUT CREEK, FL SEC.05-43-42

Drawn By: M.D. Date: 10/29/13

Checked By: J.C.T. Date: 10/29/13

Order No. 201304 PB N/A

Drawing Status:

By: JOHN C. TELLO, P.E.

PROJECT MANAGER

Registered Engineer No. 71687

State of Florida

NOTE: All other copies of this drawing will bear the noted seal of the offering Professional Engineer or Professional Land Surveyor.



Scale: As Noted

Title No. B-1918

Dwg. No.

EX-1

SHEET 4 OF 4

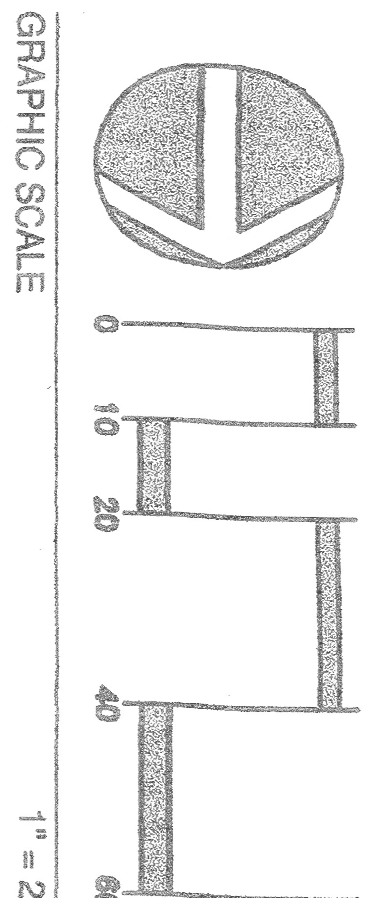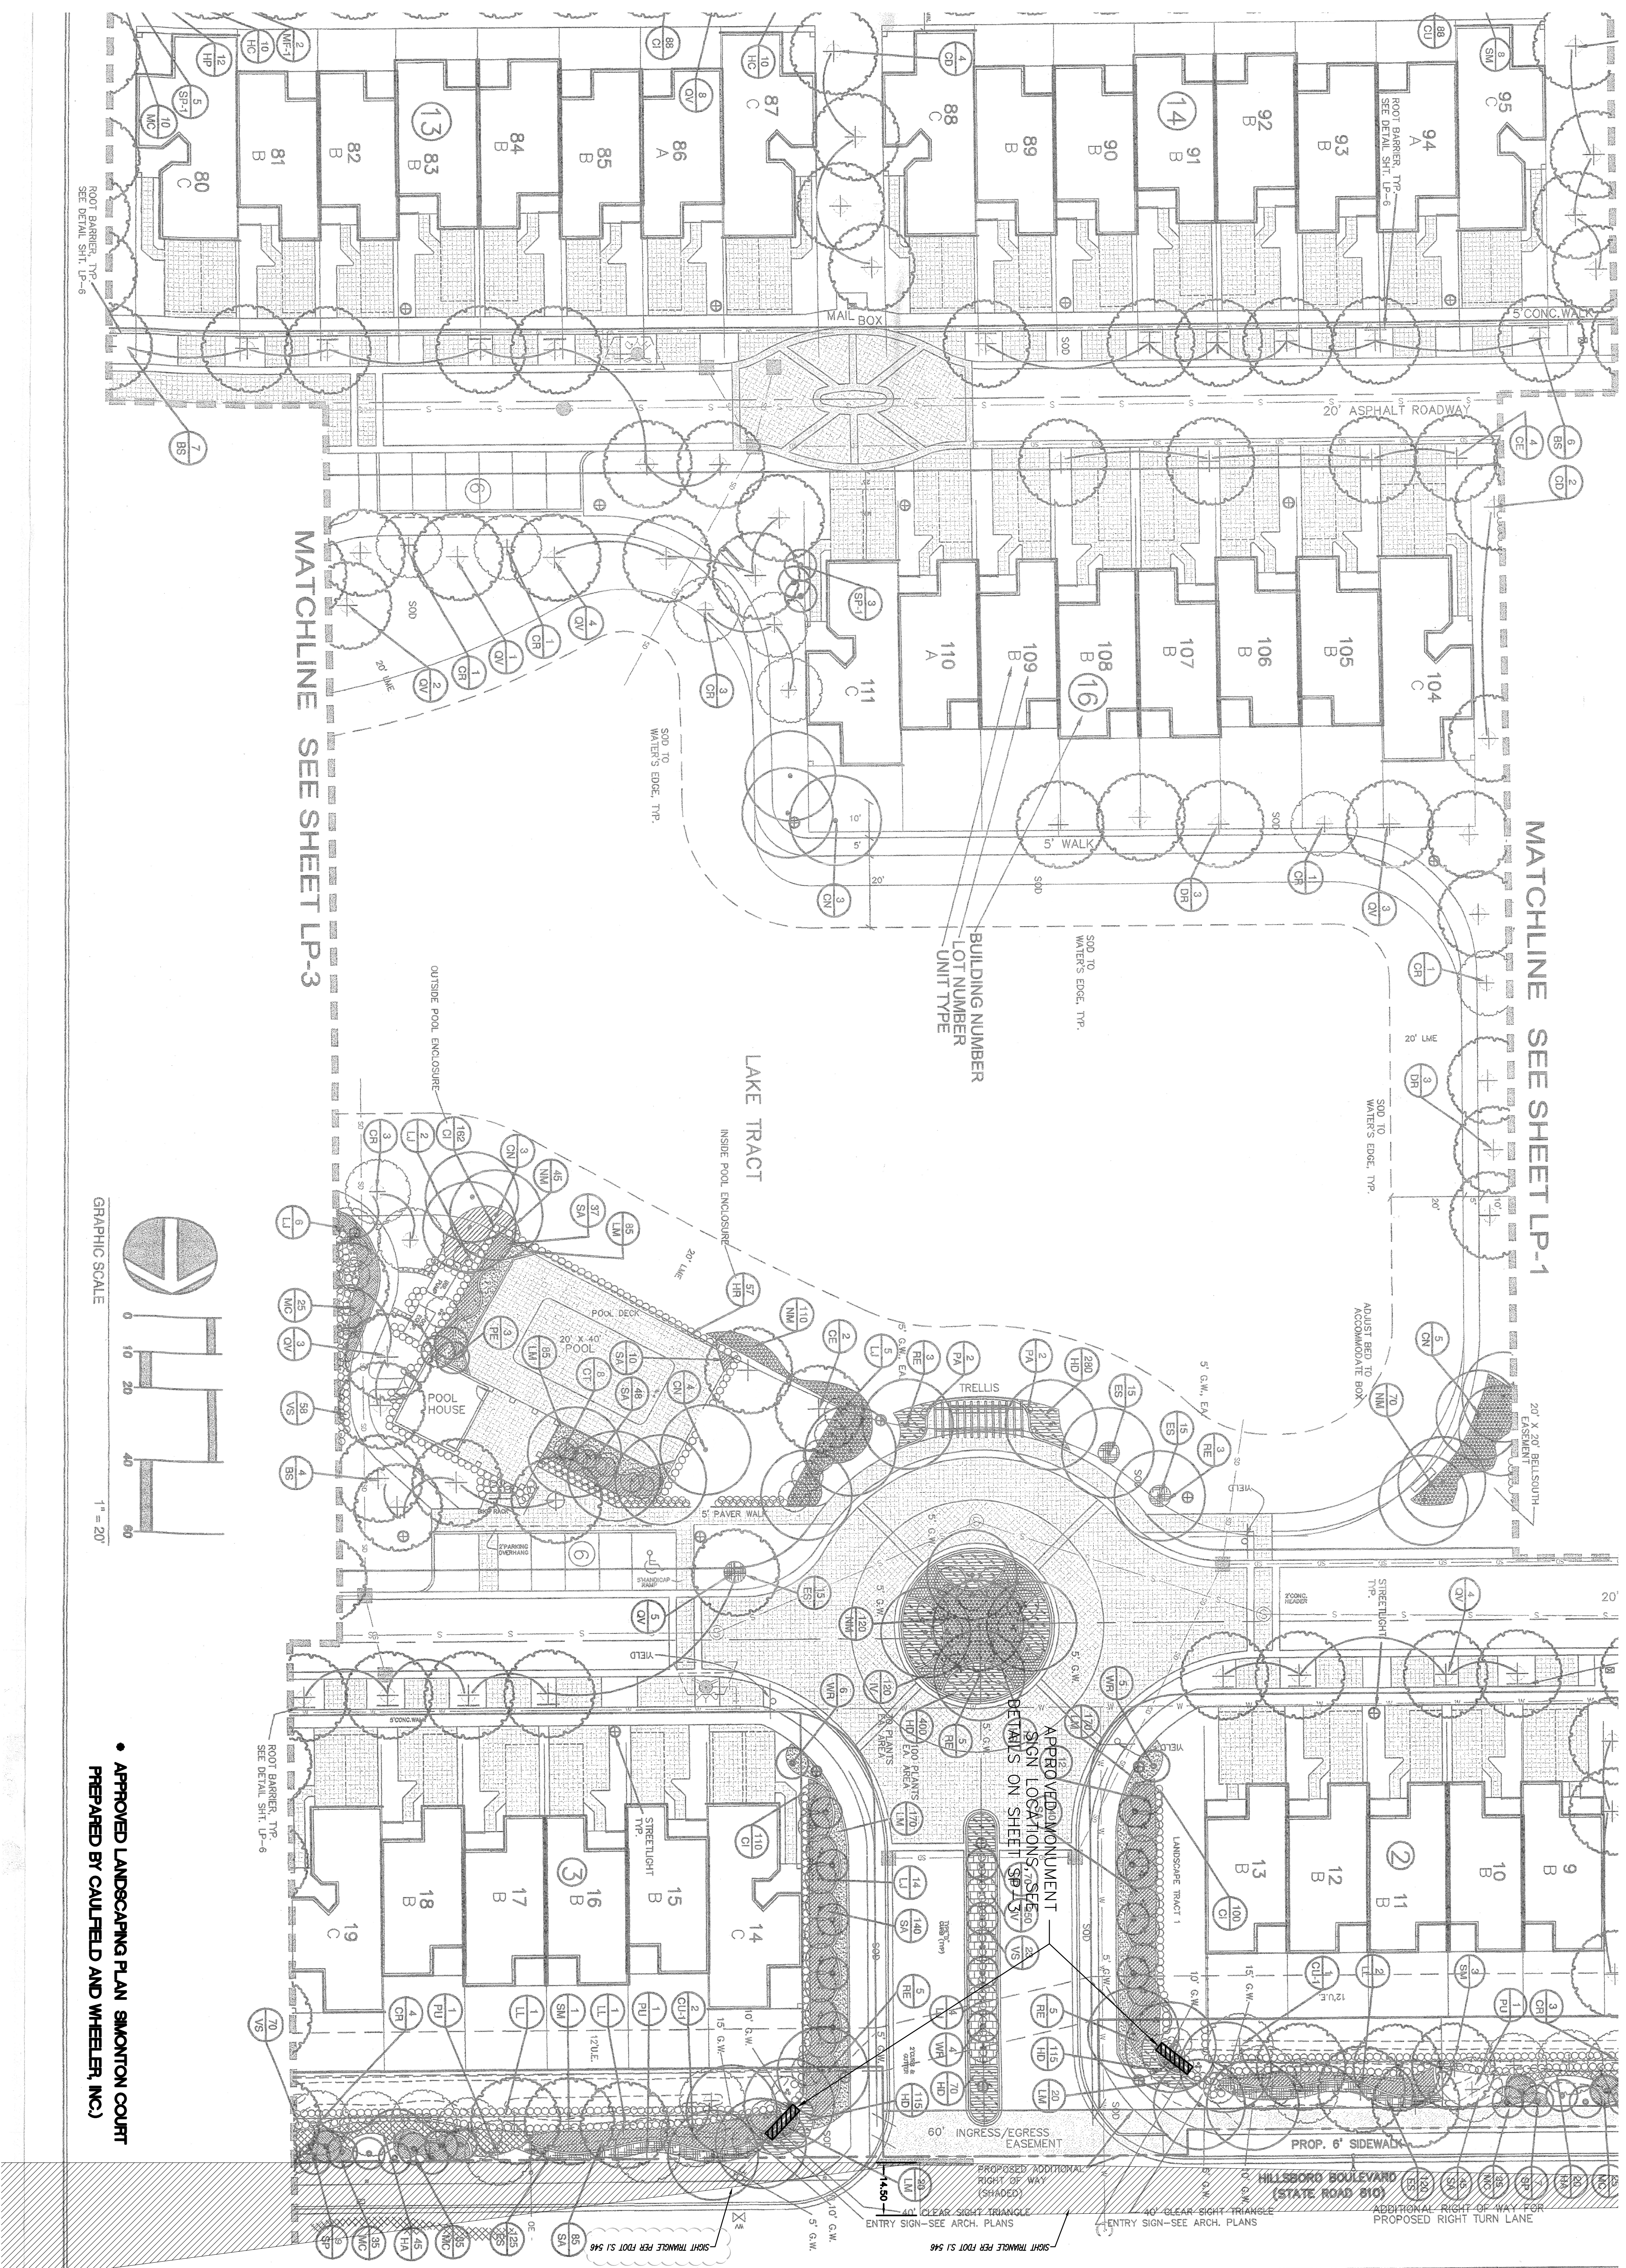

APPROVED LANDSCAPING PLAN SIMONTON COURT
PREPARED BY CAULFIELD AND WHEELER, INC.